CONSTRUCTION NOTES

1. MINIMUM COVER FOR STRUCTURE 30" BELOW GUTTER FLOWLINE OR 36" BELOW EXISTING GRADE WHICHEVER IS GREATER.
2. ALL SUBSTRUCTURE INFORMATION SHOWN WAS TAKEN FROM RECORDS AVAILABLE AND IS APPROXIMATE. VERIFY, LOCATE AND PROTECT AS REQUIRED.
3. **BEFORE EXCAVATING CALL: U.G. SERVICE ALERT 1-(800) 227-2600**
4. ALL TRAFFIC CONTROL TO BE IN ACCORDANCE WITH THE CALTRANS MANUAL OF TRAFFIC CONTROLS AND THE WORK AREA TRAFFIC CONTROL HANDBOOK.

RECORDS NOTE: TIES OF EXISTING PLANT SHOWN HEREON REFLECT ACTUAL CONDITIONS FOUND DURING FIELDING. CORRECT PERMANENT RECORDS.

CURVE DATA		
R	Δ	L
50.00'	89° 59' 60"	78.54'

EXCAVATION DATA			
OWNER	ASPHALT	DIRT	CONCRETE
CITY OF RIVERSIDE	233' x 1' = 233 SQ. FT.	12' x 1' = 12 SQ. FT.	----------

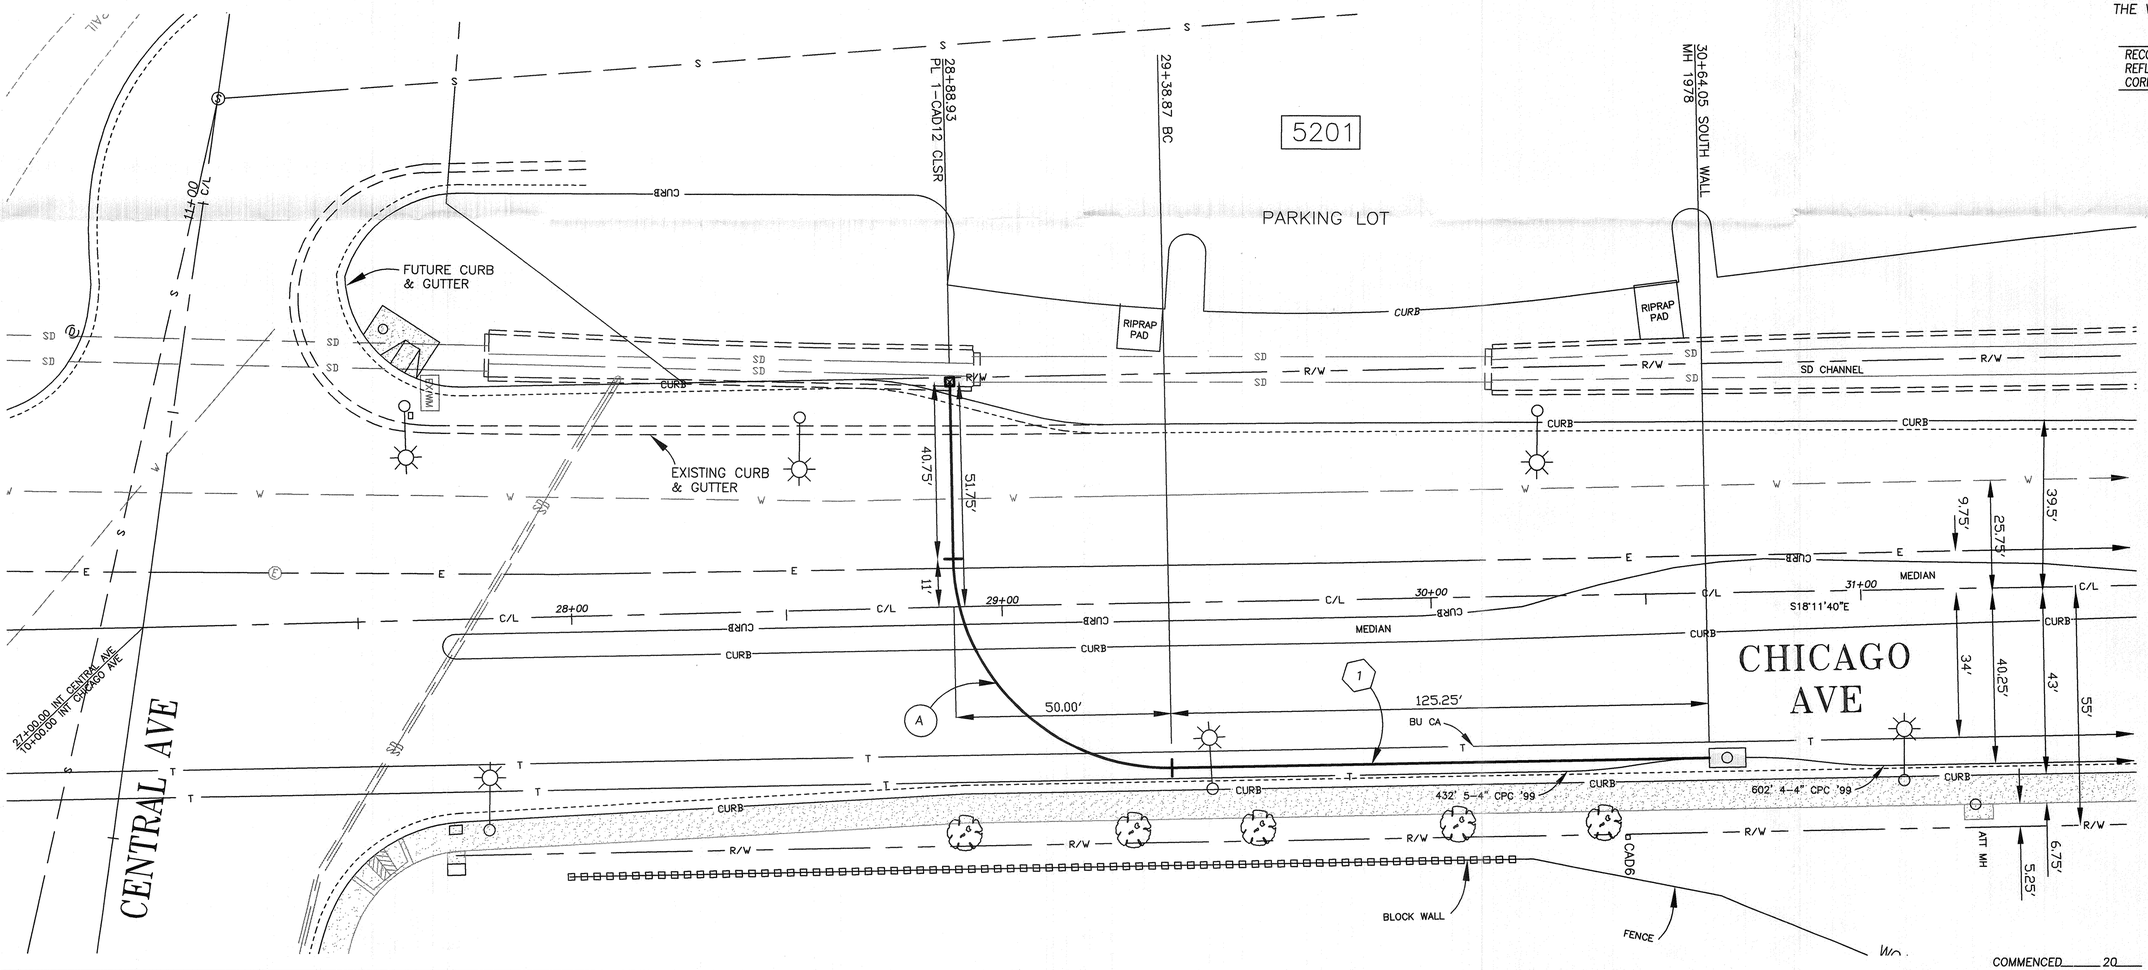

(1) PL. 245' 2-4" DU.
TYPE 4C PM
WALL – CLSR = 245' VERIFY

MH 1978
8.5'x4.5'x6.5'
249 CU. FT.

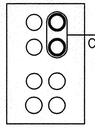

PL 2-4" DU TO CLSR @ 28+88.93

SOUTHEAST WALL
LOOK SOUTHEAST

COMMENCED_____ 20___ COMPLETED_____ 20___ RECONCILED_____

DIGALERT
DIAL TOLL FREE
1-800-227-2600
AT LEAST TWO DAYS BEFORE YOU DIG
UNDERGROUND SERVICE ALERT OF SOUTHERN CALIFORNIA

DATE	REVISIONS

DRAWING TO SCALE
DO NOT REDUCE
DURING REPRODUCTION

at&t California

U.G. DESIGN ENGINEER:	RENEE BERGERON	(714) 666-5513
EXCHANGE ENGINEER:	DIANE NGUYEN	(714) 666-5435
SUBWAY INSPECTOR:	JOHN GUEST	(951) 359-2441

SCALE : 1"= 20'
SEG. : 1548-7796
T.G.M. : 686, B-7
MAP # : 2502

RIVERSIDE EXCHANGE
ORANGE C.O. AREA
CONDUIT CONSTRUCTION

ROUTINE	DATE	OFFICE	FIELD
PREPARED	01/03/07		
CHECKED			
APPROVED			
APPROVED			

LB(29) 6082143
DWG. 1