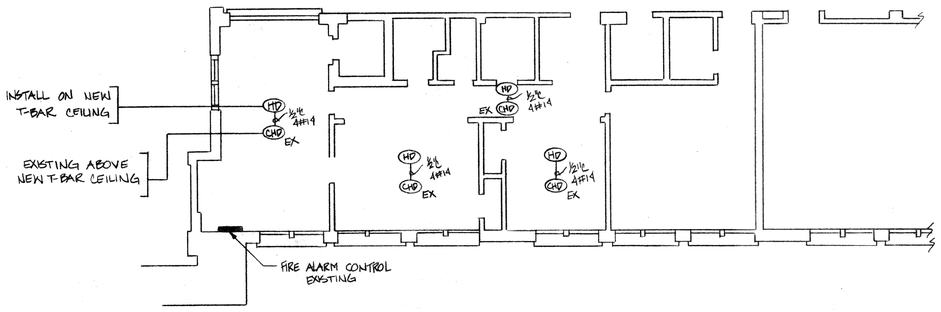

RIVERSIDE COMMUNITY CENTER
REMODEL

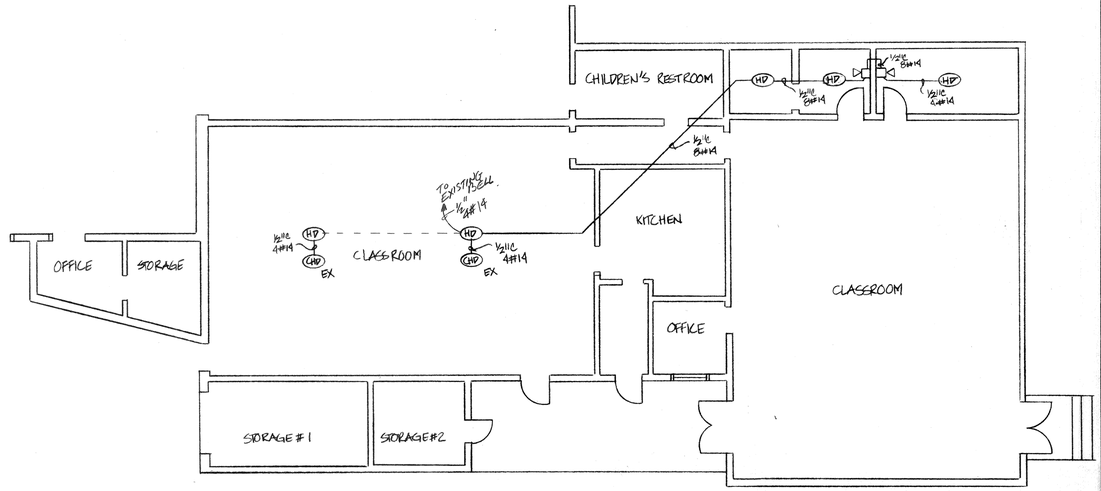

N.A.A.C.P. CHILD CARE CENTER
REMODEL

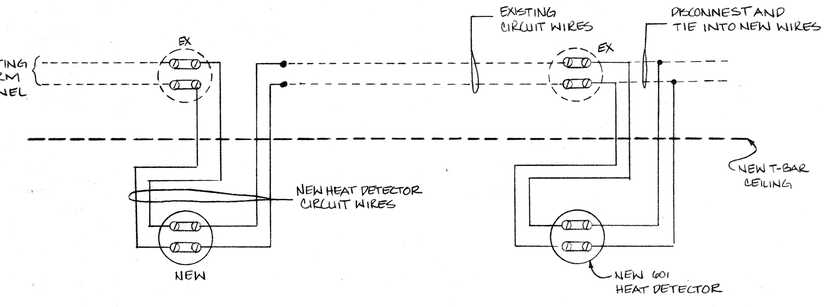

SYMBOL	DESCRIPTION	MODEL NO.	MANUFACTURE	CSFM LISTING
▬	FIRE ALARM CONTROL PANEL EXISTING	4800	NOTIFIER	7165-028:37
HD	CEILING MOUNTED HEAT DETECTOR NEW	601	NOTIFIER	7270-028:34
CHD	CEILING MOUNTED HEAT DETECTOR EXISTING	604	NOTIFIER	7270-028:34
□◁	ALARM MINIHORN	GX90-4B	GENTEX	7135-564:105

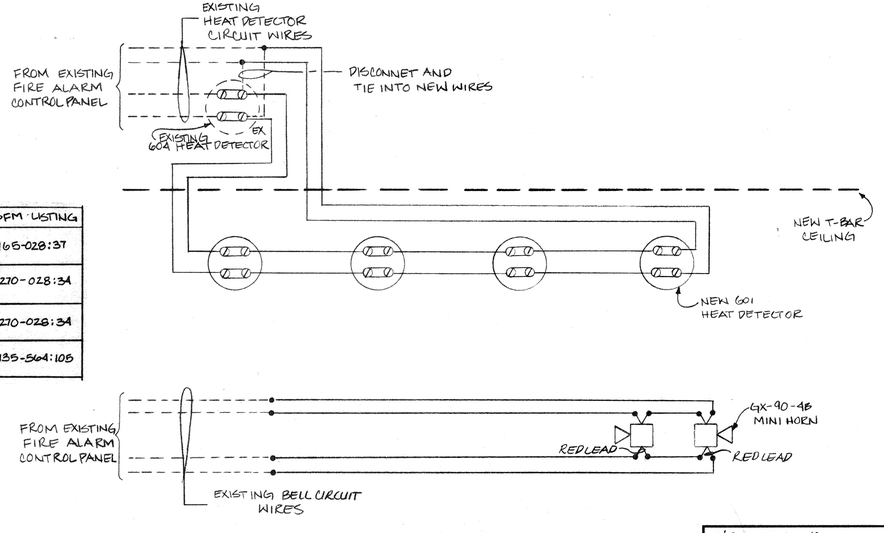

D&S SYSTEMS, INC. 625-C SO. PALM LA HABRA, CA 90631		(714) 870-6680 (213) 694-5686
SCALE: 1/8"=1'-0"	APPROVED BY:	DRAWN BY W.B
DATE: 7/18/20		REVISED
BOBBY BONDS RIVERSIDE COMMUNITY CENTER & NAACP CHILD CARE CENTER RIVERSIDE, CA.		
FIRE ALARM ADDITION WIRING DIAGRAM		DRAWING NUMBER LH-881709-1

DRAWING NUMBER BOB
PLAN HOLD CORPORATION • IRVINE, CALIFORNIA
REORDER BY NUMBER 07-5AR
POSITION EDGE OF PRINT ON THIS LINE

DRAWING NUMBER
PLAN HOLD CORPORATION • IRVINE, CALIFORNIA
REORDER BY NUMBER 07-5AR
POSITION EDGE OF PRINT ON THIS LINE

DRAWING NUMBER
PLAN HOLD CORPORATION • IRVINE, CALIFORNIA
REORDER BY NUMBER 07-5AR
POSITION EDGE OF PRINT ON THIS LINE

DRAWING NUMBER BB-109
PLAN HOLD CORPORATION • IRVINE, CALIFORNIA
REORDER BY NUMBER 07-5AR
POSITION EDGE OF PRINT ON THIS LINE