150023

NOTES:

1. REFER TO PROJECT SPECIFICATIONS FOR SCOPE OF WORK & TECHNICAL INSTALLATION INSTRUCTIONS, SECTION 03350.
2. CONTRACTOR TO PROVIDE MOCK-UP SECTION OF HANDRAIL REPLACEMENT FOR APPROVAL PRIOR TO INSTALLATION.
3. "RUNNING FOOTAGES" SHOWN ARE AS MEASURED BY WHEEL TAPE RUNNING ALONG ON THE PATH ADJACENT TO THE HANDRAIL.

SECTION/ELEVATION

1/2" = 1'-0"

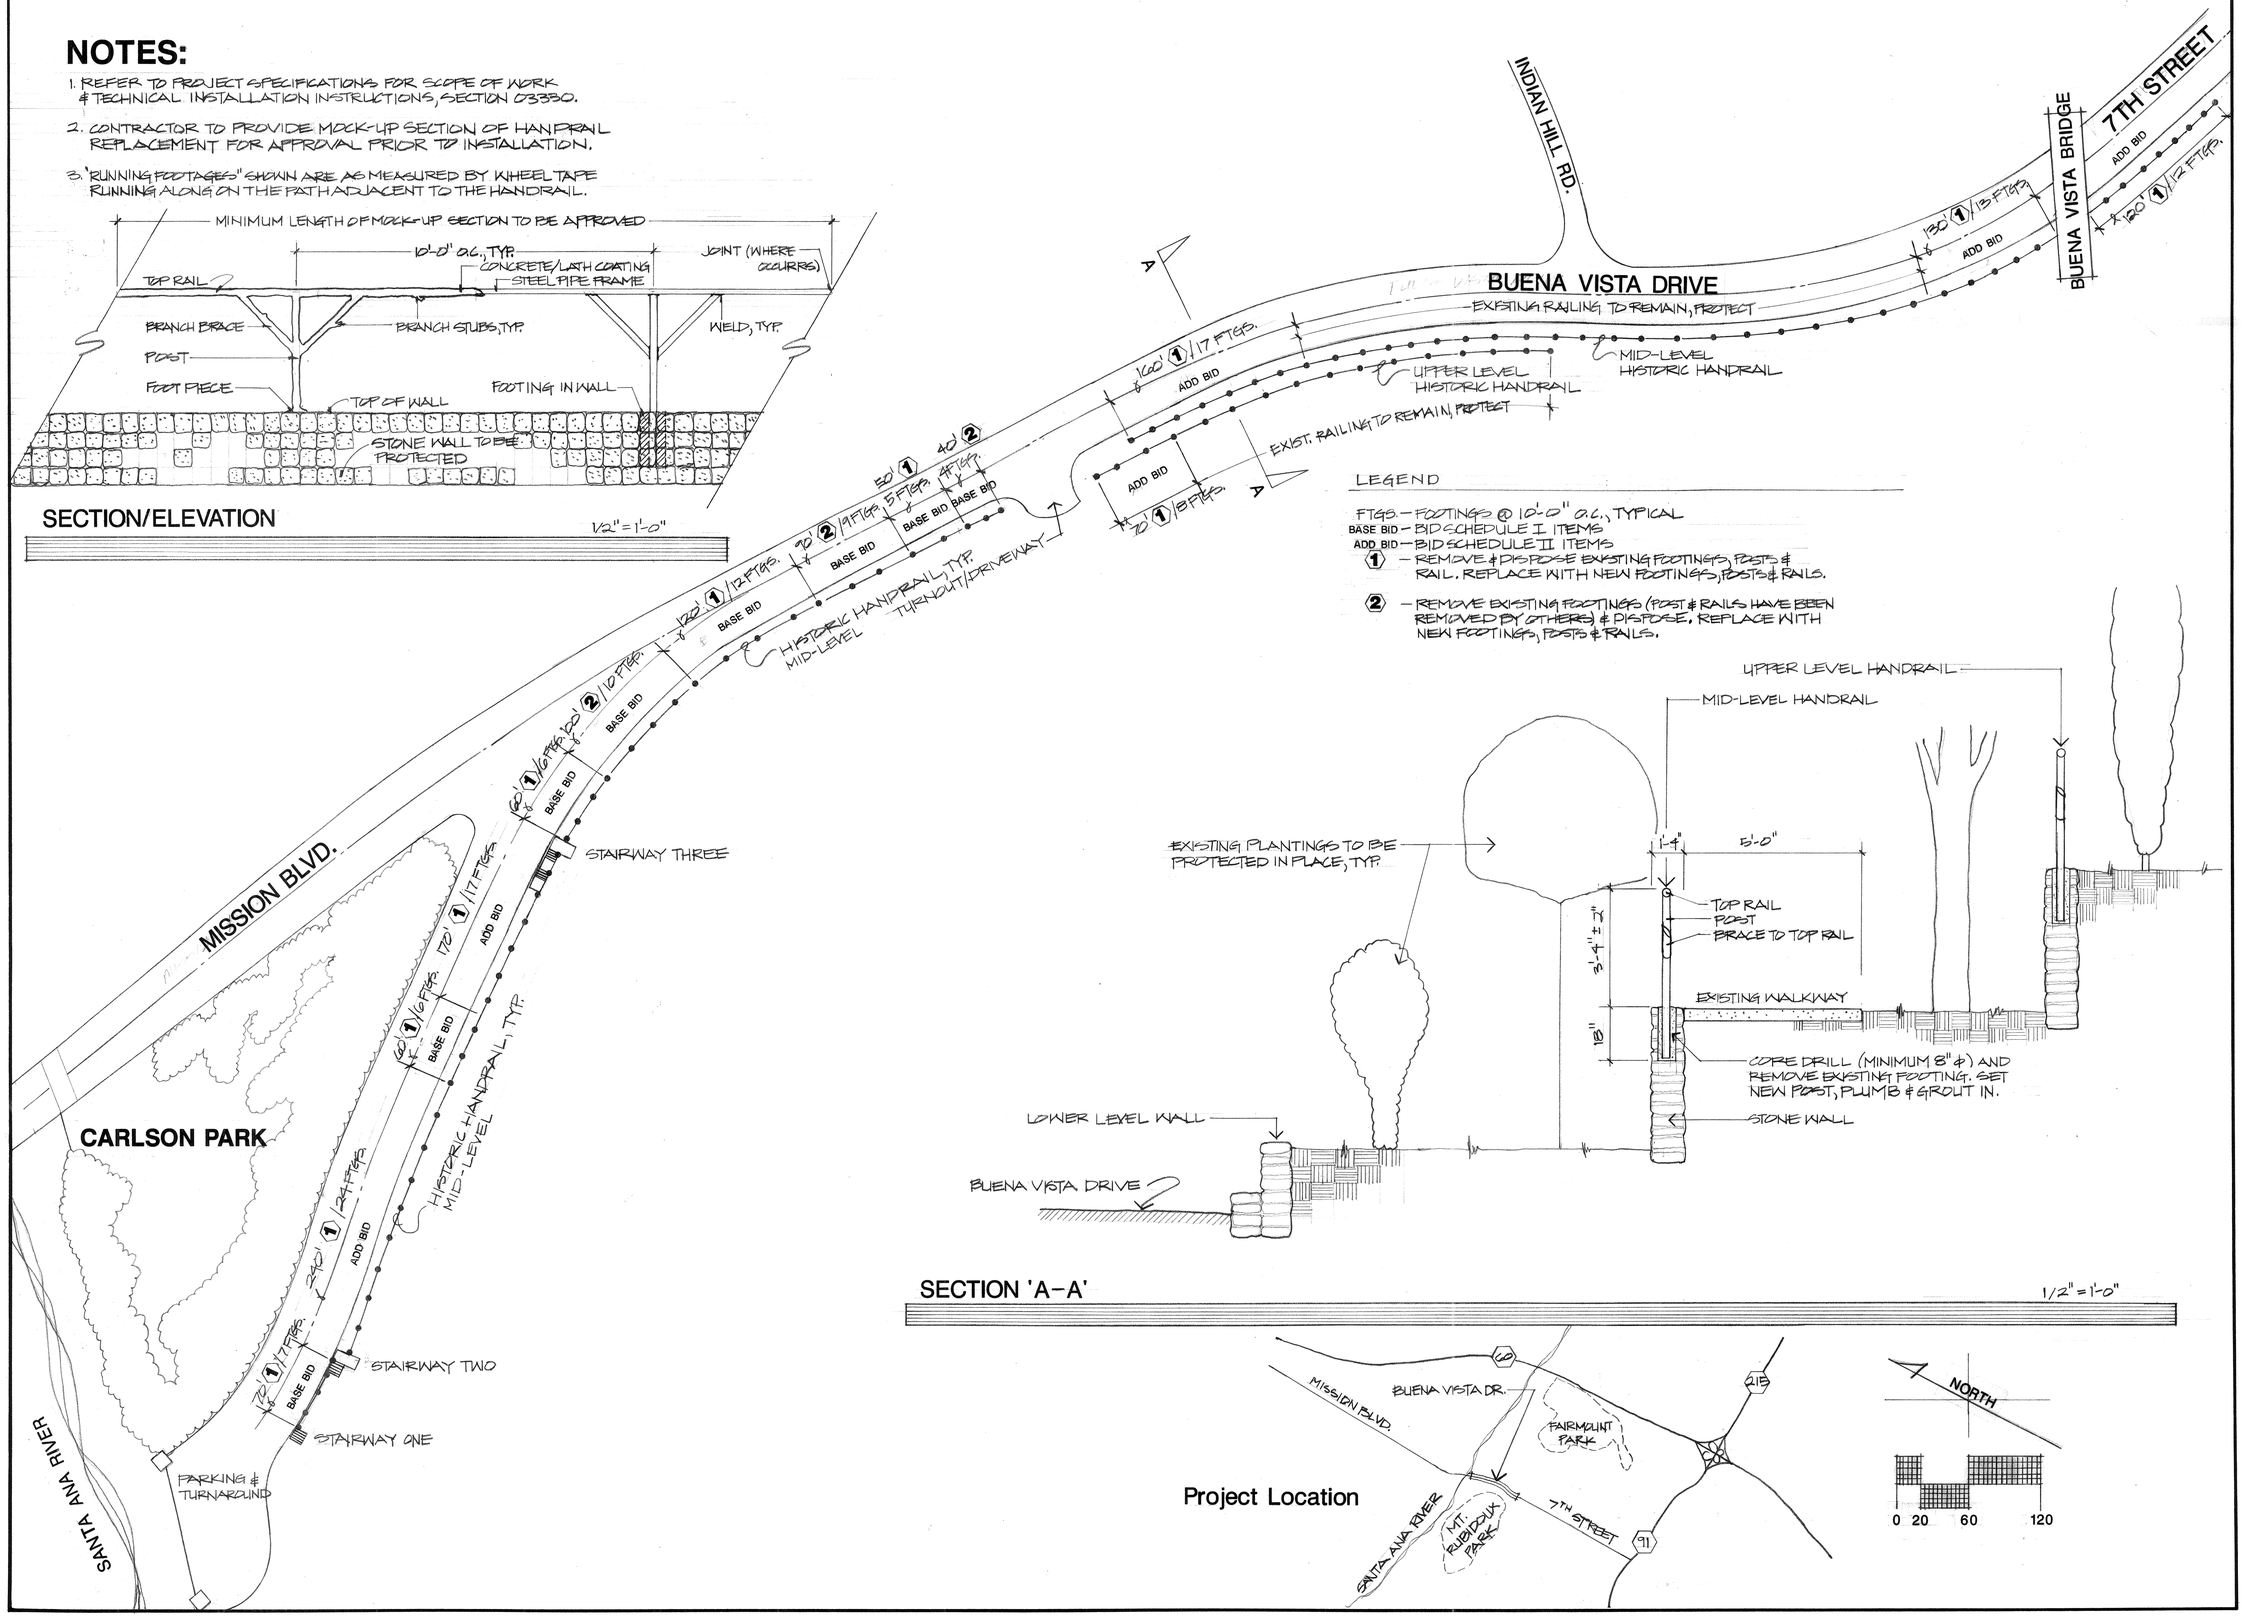

LEGEND

FTGS. – FOOTINGS @ 10'-0" O.C., TYPICAL
BASE BID – BID SCHEDULE I ITEMS
ADD BID – BID SCHEDULE II ITEMS
(1) – REMOVE & DISPOSE EXISTING FOOTINGS, POSTS & RAIL. REPLACE WITH NEW FOOTINGS, POSTS & RAILS.
(2) – REMOVE EXISTING FOOTINGS (POST & RAILS HAVE BEEN REMOVED BY OTHERS) & DISPOSE, REPLACE WITH NEW FOOTINGS, POSTS & RAILS.

SECTION 'A-A'

1/2" = 1'-0"

Project Location

HISTORIC HANDRAIL REPLACEMENT BUENA VISTA DRIVE

city of riverside
park & recreation department
(714) 782-5223
3900 MAIN ST RIVERSIDE, CALIFORNIA 92522

revisions	by

date	10·1·92
design	
drawn	JES
check	
acc't.no.	
SHEET	1 of 1

PLAN #P-0221