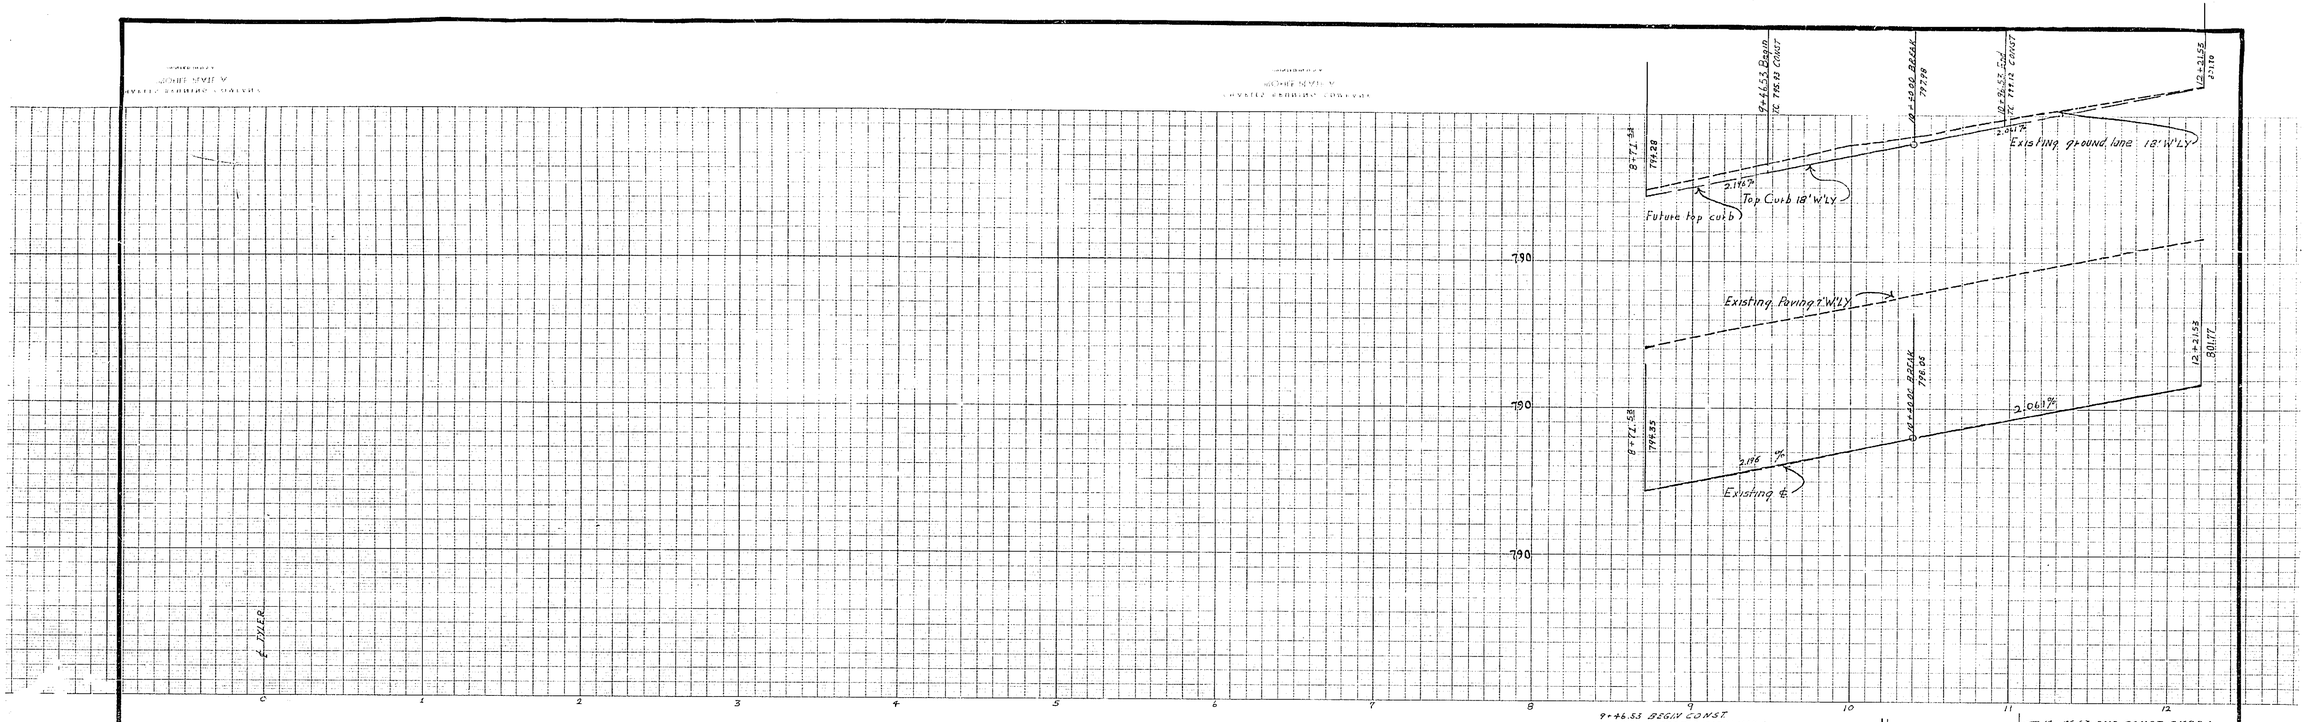

Typical section Gaylord Ave No scale

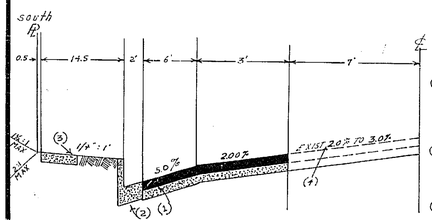

(1) Place 2 1/2" A.C. paving and seal coat on 8" A.B. class 3
(2) Const. curb and gutter per Riv. City Std. DWG 200 (6" C.R.)
(3) Const conc. sidewalk per Riv. City Std. DWG. 350.
(4) Overlay on existing paving as directed in field

GENERAL NOTES

(1) It shall be the responsibility of the contractor to clear the right of way in accordance with the provisions of law as it affects each utility, including irrigation lines and appurtenances, and at no cost to the City.

(2) Construction shall be in accordance with the City of Riverside, Department of Public Works, Specifications No. 451 and Standard Drawings.

(3) Prime coat, seal coat and paint binder are required.

(4) Grading will require a permit under Ordinance 3005 for a cut or fill exceeding 100 cubic yards, or a fill over one foot in depth.

(5) Trim edge of existing pavement where new paving joins existing pavement, to a clean, straight line. Construct match-up paving as shown and overlay paving as directed in the field to produce a smooth crown section.

(6) Driveway approach to be located in the field. Construct driveway approaches per Riverside City standard drawing No. 302 A=18' B=11'

NOTICE TO CONTRACTOR

The existence and location of any underground utility pipes or structures shown on these plans are obtained by a search of the available records, To the best of our knowledge, there are no existing utilities except as shown on these plans.

The contractor is required to take due precautionary measures to protect the utility lines shown and any other lines not of record or not shown on these plans

BENCH MARK

Arlington Ave Chis "□" on sidewalk at S.W. corner. Edwards Lumber Co. on the N.E. corner of Tyler And Arlington. F.B. 705/A.M.; 704/38 Elev 779.762

CHARLES ALBERT SMITH
ENGINEERING CO.
CIVIL ENGINEERING & LAND SURVEYING
CORONA CALIFORNIA
APPROVED BY Charles Albert Smith
DATE MAY 1955 R.C.E 5408
W.O. 316 FOR DARWIN GLENN

MARK	REVISIONS	APPR.	DATE
DESIGNED BY	DRAWN BY	CHECKED BY	

CITY OF RIVERSIDE, CALIFORNIA
DEPARTMENT OF PUBLIC WORKS

APPROVED BY			
OFFICE ENGINEER	[illegible]	11-22	
PARK DEPARTMENT	—	—	
TRAFFIC DIVISION	[illegible]	11-22	
FIRE DEPARTMENT CITY ENG.	[illegible]	11-22	
	[illegible]	11-22	

APPROVED [illegible]
DIRECTOR OF PUBLIC WORKS
DATE 11-24-55

STREET PLAN AND PROFILE
R/S 913
GAYLORD AVE
So Side 1000' ± W'ly Tyler
HORIZ. SCALE 1"=40' VERT SCALE: 1"=4'

PROJECT NO. R-1061
SHEET 1 OF 1
FILE NO