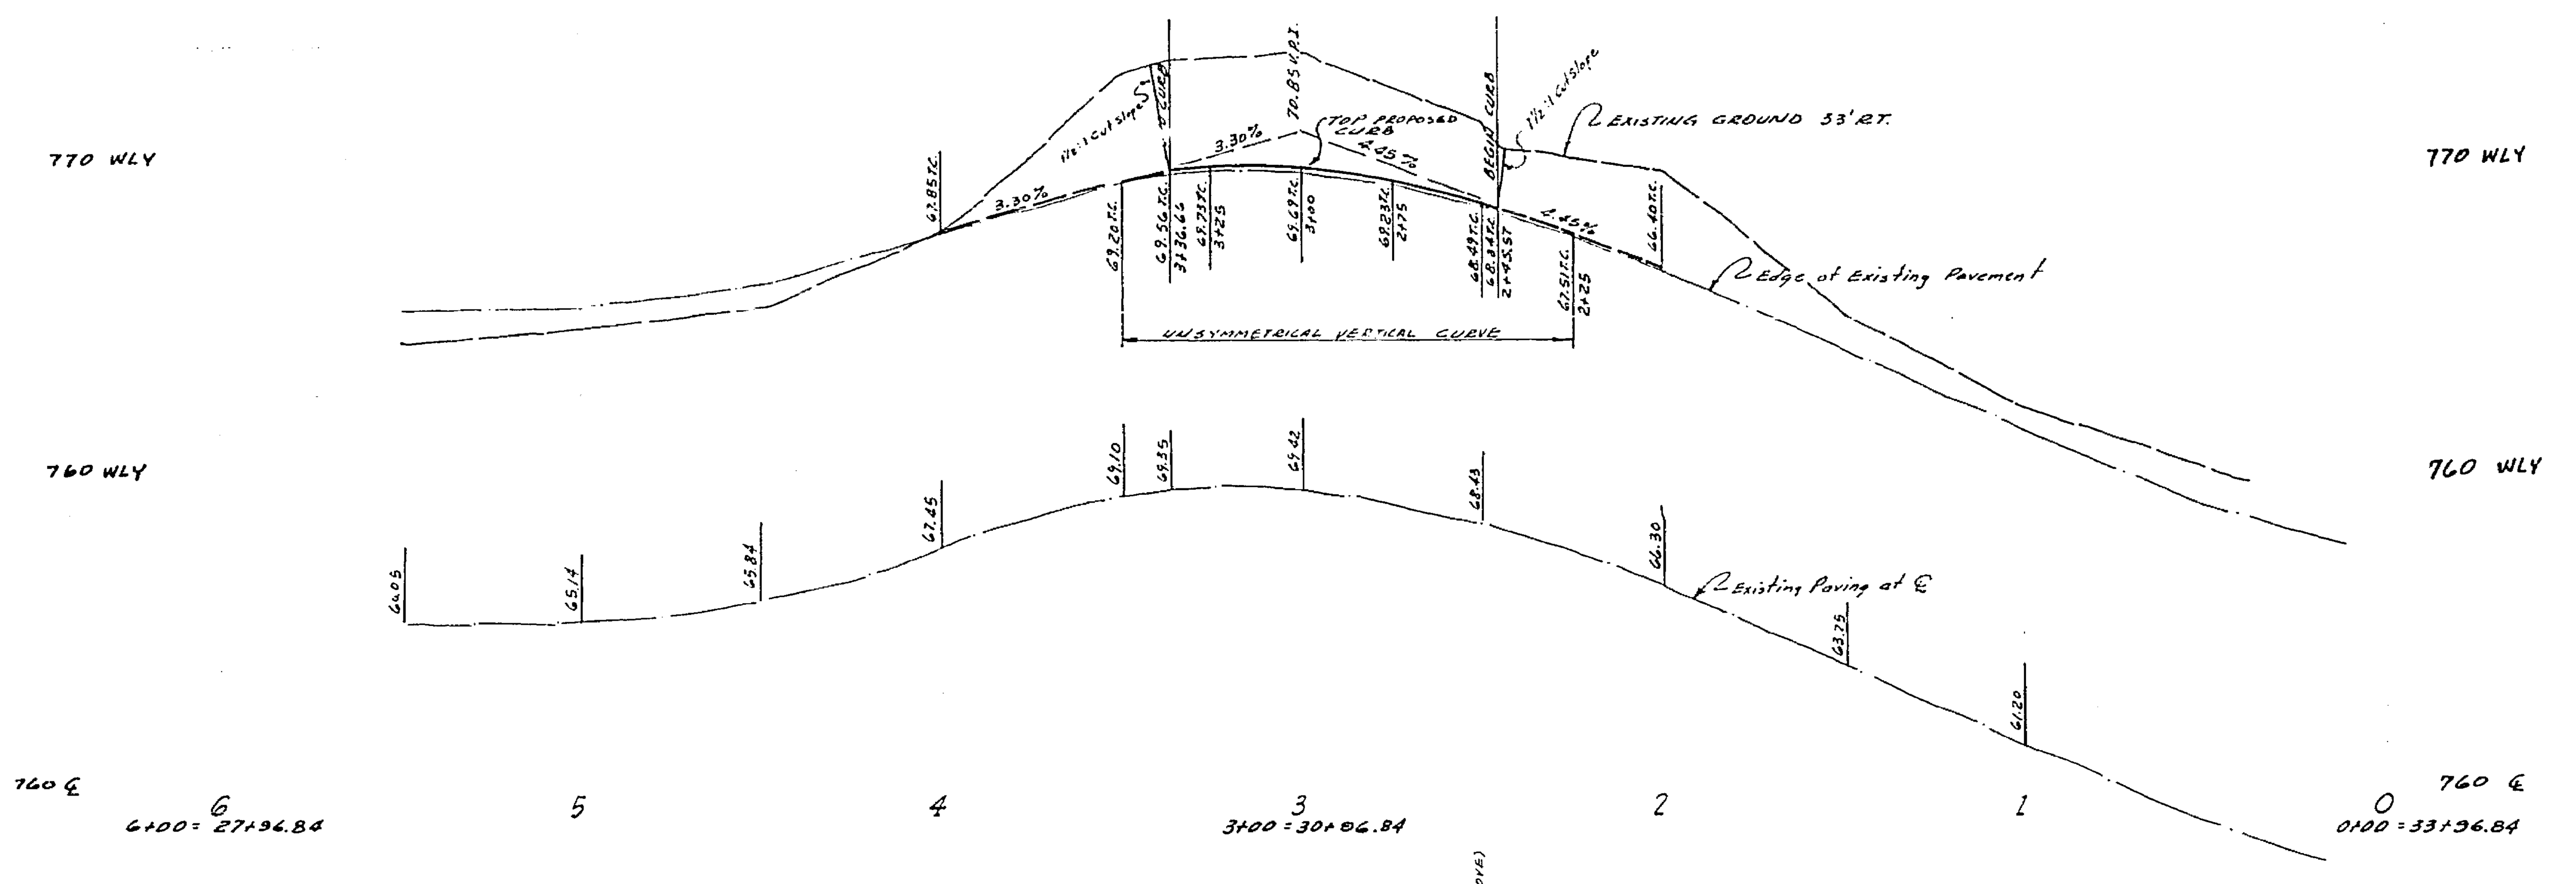

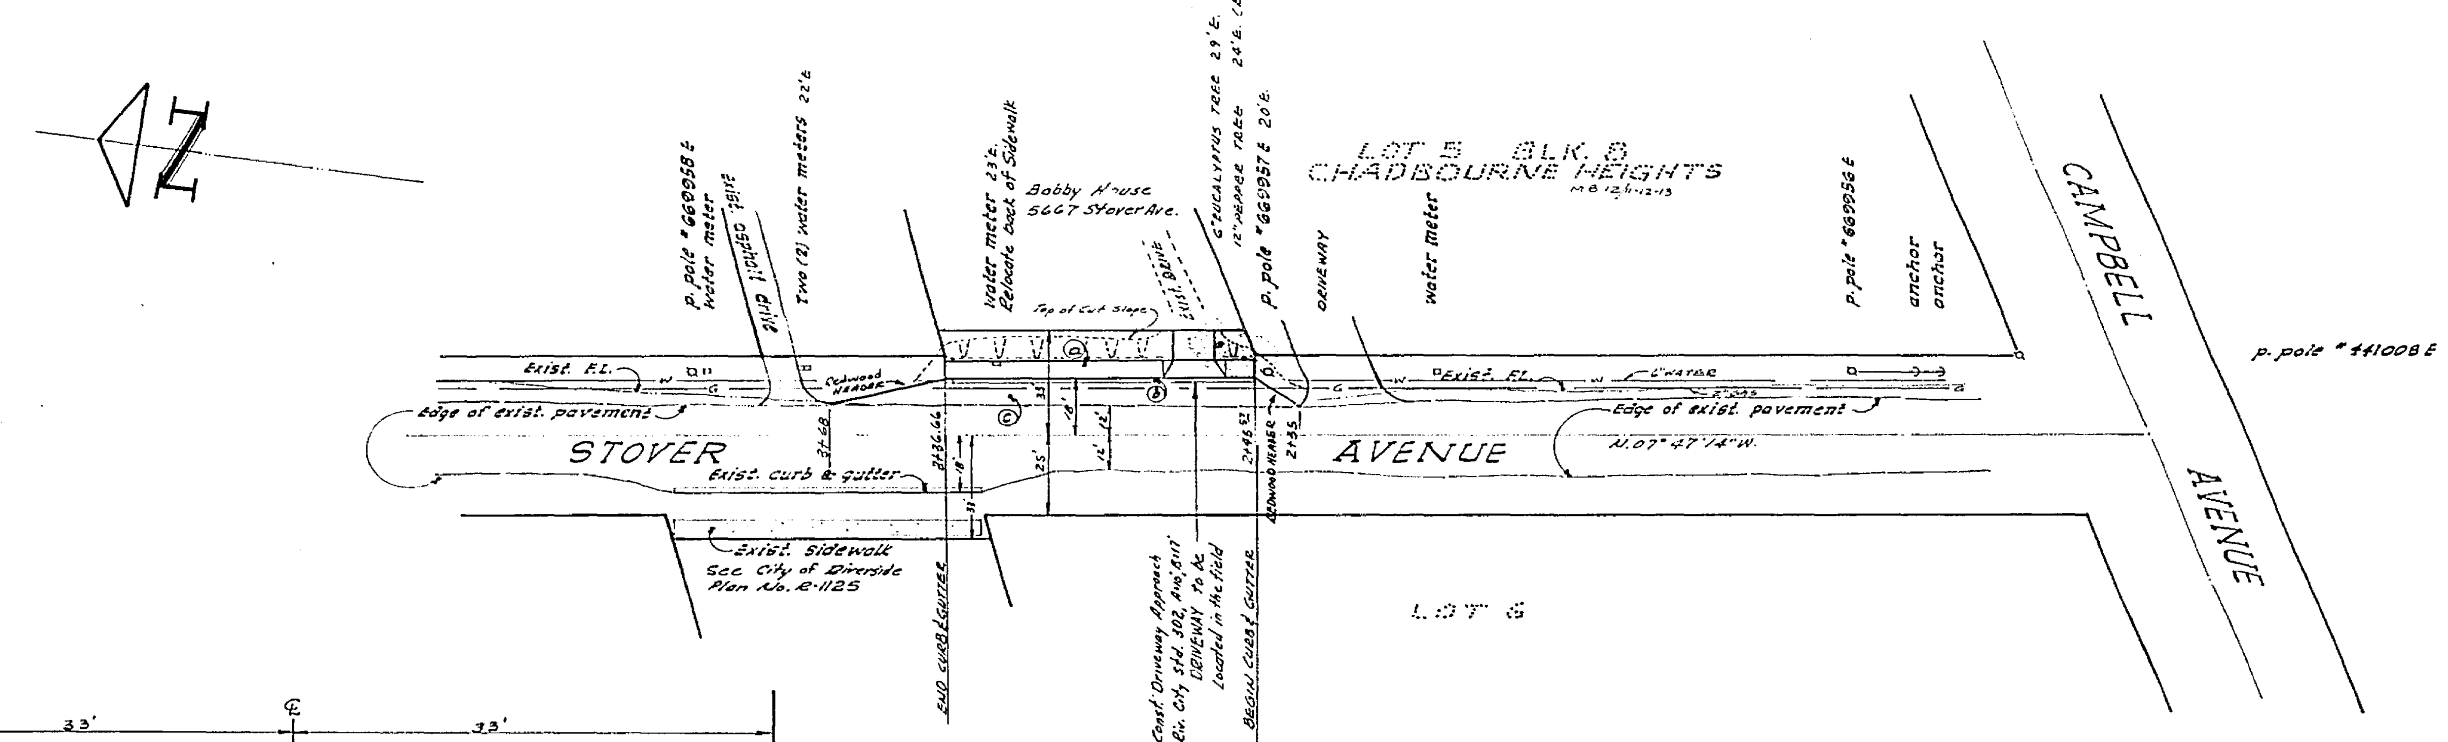

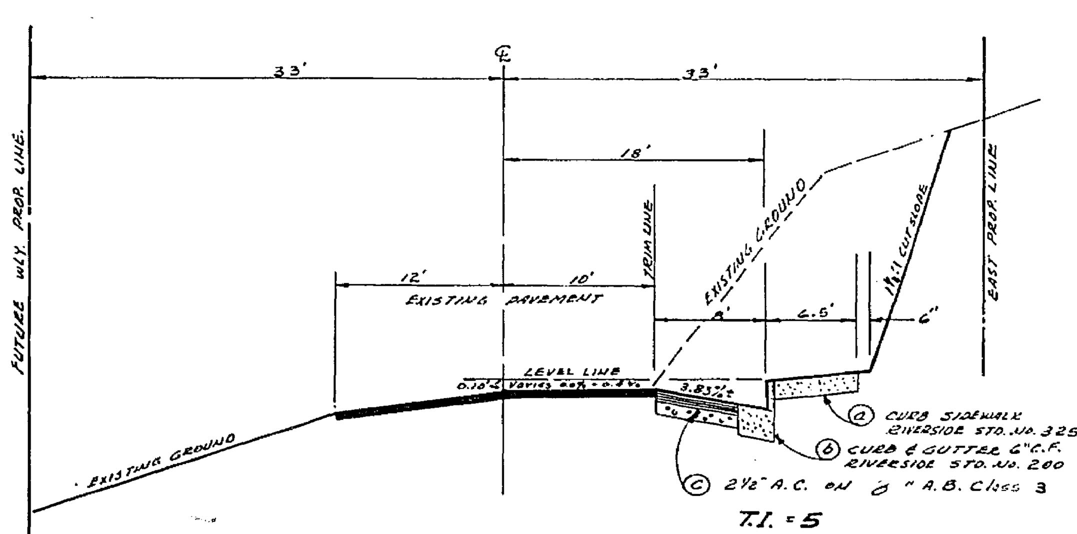

TYPICAL SECTION
STOVER AVENUE
STA. 3+00
Scale: 1"=10' Horiz. & 1"=2' Vert.

General Notes

1. It will be the responsibility of the contractor to clear the R/W in accordance with the provisions of law as it affects each utility including irrigation lines and appurtenances and at no cost to the city.
2. Construction shall be in accordance with the City of Riverside Department of Public Works, Specification No. 461 and standard Drawings.
3. Prime coat, seal coat, and paint binder are required.
4. Trim edge of existing pavement where new paving joins existing pavement to a clean straight line. Construct match-up paving as shown and over-lay paving as directed in the field to produce a smooth crown section.
5. For relocation of any City electric power utility facility to be done by the City forces. contact V. Sallms at 787-7426. Schedule about 2 weeks to process a work order, before relocation work begins.
6. Grading will require a permit under Ordinance 3093 for a cut or fill exceeding 100 cu. yds., or a fill over one foot in depth.
7. The amount of asphalt over-lay on existing pavement has been estimated by the engineer to be approximately 0 tons.
8. For relocation of any domestic or irrigation water facility contact the Southwest Water Co. for domestic water and contact the Twin Buttes Irrigation Co. for Irrigation water.

BENCH MARK
R.I.R. SPIKE IN P.POLE NO. 1071836E N.W. COR. CAMPBELL & MITCHELL ELEV. 752.711

J.F. DAVIDSON ASSOCIATES
CIVIL ENGINEERS · SURVEYORS · PLANNERS
RIVERSIDE, CALIFORNIA
APPROVED BY Robert S. Kipper DATE 12-20-66
R.E. NO. 13699
WO: 1342 FOR: BOBBY HOUSE FB: 968/33-40

REVISIONS
DESIGNED BY: R.K. DRAWN BY: R.B. CHECKED BY:

CITY OF RIVERSIDE CALIFORNIA
DEPARTMENT OF PUBLIC WORKS

APPROVED BY	BY	DATE
OFFICE ENGINEER		1-13
PARK DEPARTMENT	—	—
TRAFFIC DIVISION		1-18-67
ASST. CITY ENGR.		1-27

APPROVED BY
DIRECTOR OF PUBLIC WORKS
DATE 1-30-67

STREET PLAN AND PROFILE
5667
STOVER AVENUE
Easterly Side, 300'± Wly. Campbell Ave.
BUILDING PERMIT
HORIZ SCALE: 1"=40' VERT. SCALE: 1"=4'

PROJECT NO. R-1213
SHEET 1 OF 1
FILE NO. 3339