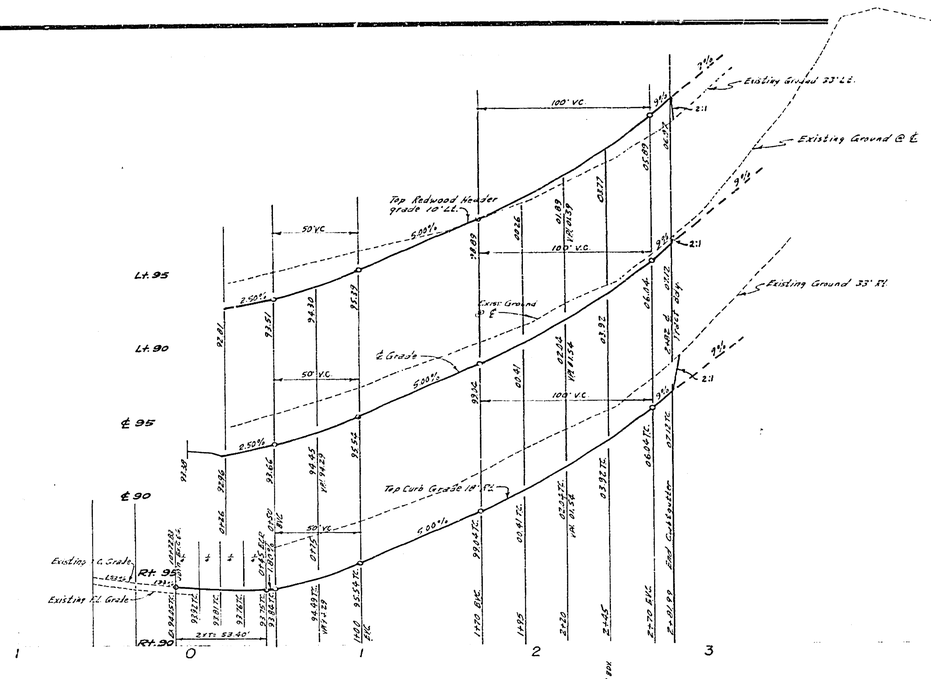

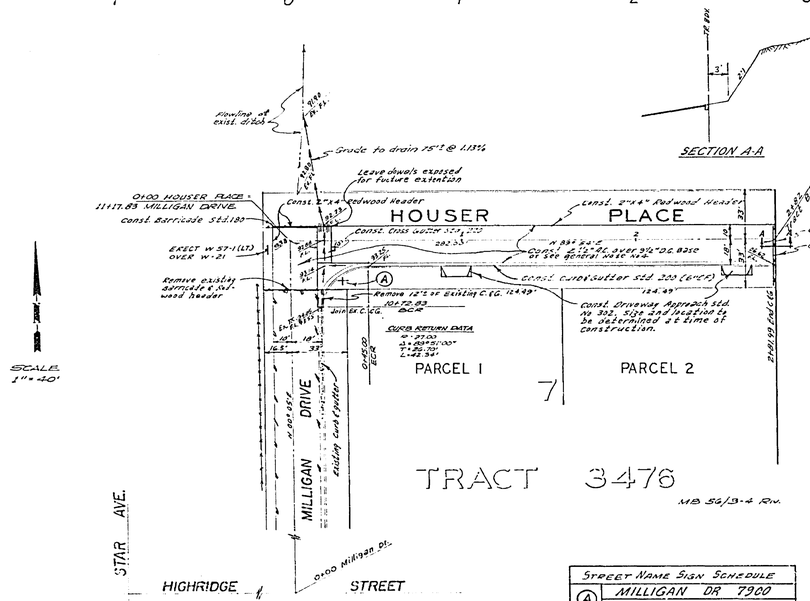

SECTION A-A

Street Name Sign Schedule	
(A)	MILLIGAN DR 7900
	HOUSER PL 1200

TYPICAL SECTION
MILLIGAN DRIVE
NO SCALE
T.I. = 5

TYPICAL SECTION
HOUSER PLACE
NO SCALE
T.I. = 5

GENERAL NOTES

1. It shall be the responsibility of the contractor to clear the right of way in accordance with the provisions of the law as it affects each utility, including irrigation lines and appurtenances and at no cost to the City of Riverside.
2. Construction shall be in accordance with standard specifications for Public Works Construction, 1970 edition and City of Riverside Standard Drawings.
3. All Ragged elevations shall be staked in the field by the Engineer.
4. The subdivider shall arrange for a soil test to be made by a soils engineer after the streets have been prepared to rough grade. Depth of paving and base material shall be determined by City of Riverside Standard Design Standards and Test Procedures.
6. All traffic signs shall be installed prior to opening the streets to traffic.

BENCH MARK:

TOP OF YELLOW PAINTED BOLT AT BASE OF VENT PIPE ON SOUTH SIDE OF PUMP STATION SLAB AT THE N.W. COR. OF WASHINGTON ST. & BRADLEY ST. CITY PRECISE CIRCUIT E&C.

ELEV. 1083.278'

ALBERT A. WEBB ASSOCIATES
CIVIL ENGINEERS
RIVERSIDE, CALIFORNIA
APPROVED BY [illegible] DATE 2/25/72
R.E. No. 3876
W.O. 71-284J FOR: City Standard Work
F.B. 1023

MARK	REVISIONS	APPR	DATE

DESIGNED BY RCI DRAWN BY RCI/RS CHECKED BY RD

CITY OF RIVERSIDE, CALIFORNIA
PUBLIC WORKS DEPARTMENT

	BY	DATE
APPROVED BY		
PRINCIPAL ENGINEER		4/5/72
PARK DEPARTMENT		
TRAFFIC DIVISION		3/31
CHIEF PUB. WKS. ENGR.		3/31

APPROVED BY [illegible] DIRECTOR OF PUBLIC WORKS
DATE 4/5/72

STREET PLAN & PROFILE
HOUSER PLACE
FROM MILLIGAN DR. TO 282' EASTERLY
PARCEL MAP NO. 65
SCALE: HORIZ. 1"=40' VERT. 1"=4'

ACCOUNT No.
DRAWING NUMBER
R-1560
SHEET 1 OF 1
71-284-A