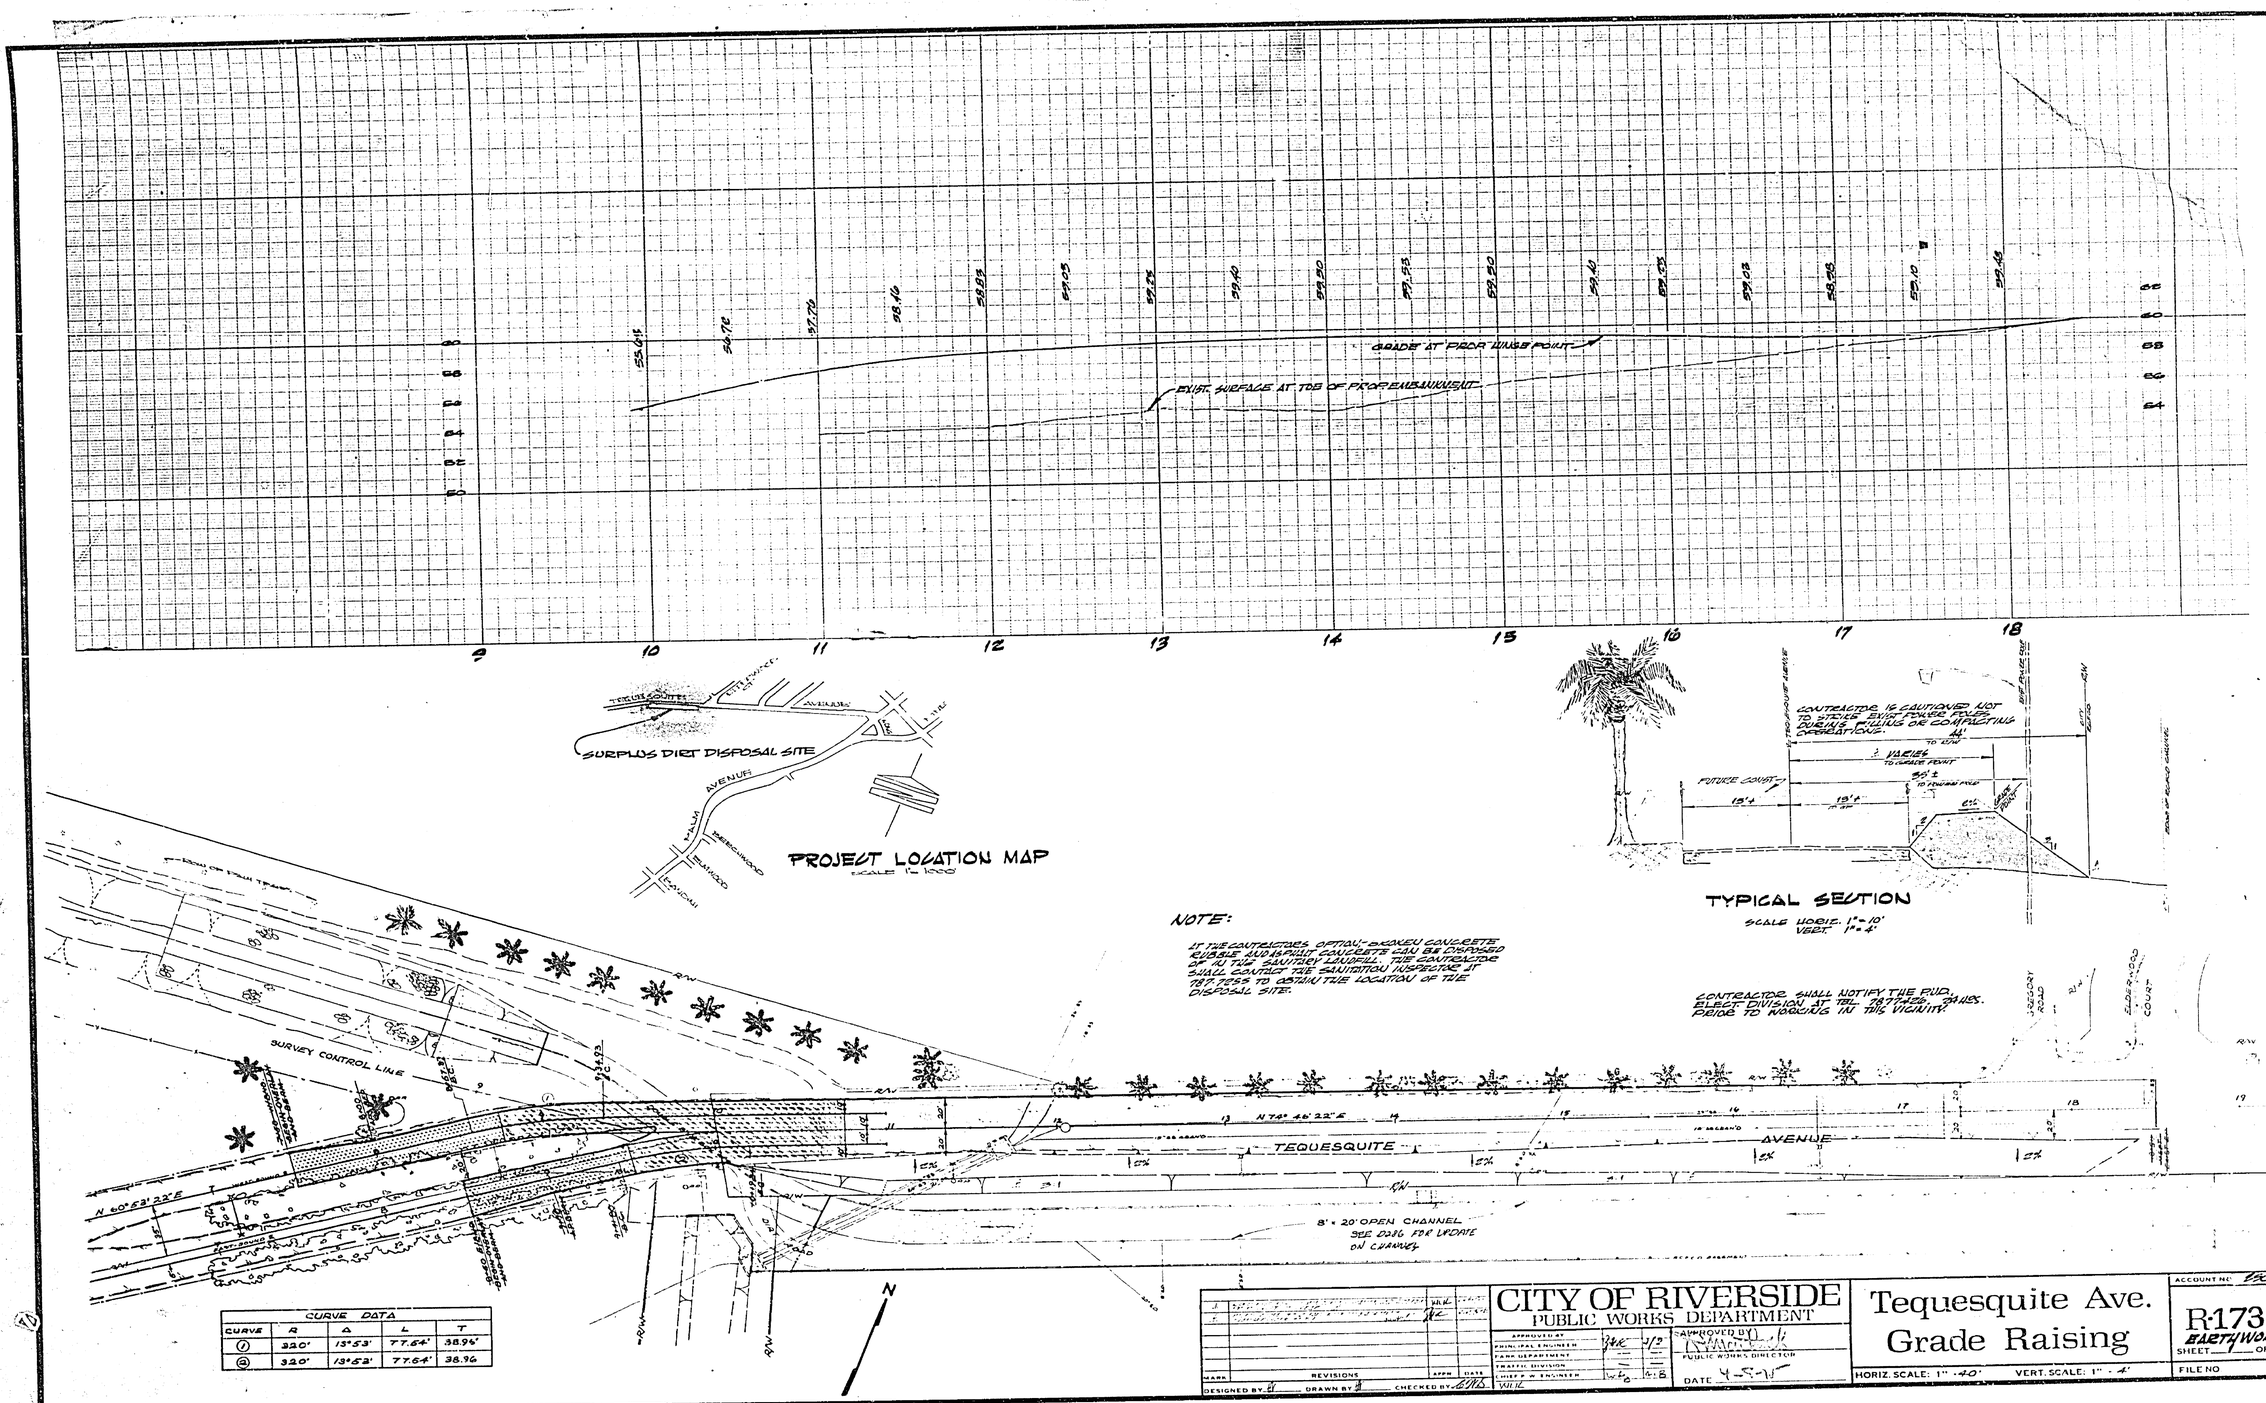

PROJECT LOCATION MAP
SCALE 1" = 1000'

TYPICAL SECTION
SCALE HORIZ. 1" = 10'
VERT. 1" = 4'

NOTE:

IF THE CONTRACTORS OPTION, BROKEN CONCRETE RUBBLE AND ASPHALT CONCRETE CAN BE DISPOSED OF IN THE SANITARY LANDFILL. THE CONTRACTOR SHALL CONTACT THE SANITATION INSPECTOR AT 787-7255 TO OBTAIN THE LOCATION OF THE DISPOSAL SITE.

CONTRACTOR SHALL NOTIFY THE RIVERSIDE PUBLIC UTILITIES ELECTRIC DIVISION AT TEL. 787-7200, 72 HOURS PRIOR TO WORKING IN THIS VICINITY.

CURVE DATA				
CURVE	R	Δ	L	T
①	320'	13°53'	77.64'	38.96'
②	320'	13°53'	77.64'	38.96

MARK	REVISIONS	APPR	DATE

DESIGNED BY ____ DRAWN BY ____ CHECKED BY GMS

CITY OF RIVERSIDE
PUBLIC WORKS DEPARTMENT

APPROVED BY		
PRINCIPAL ENGINEER	[illegible]	5/2
PARK DEPARTMENT	—	—
TRAFFIC DIVISION	—	—
CHIEF P. W. ENGINEER	[illegible]	4-5-67

APPROVED BY: [illegible]
PUBLIC WORKS DIRECTOR
DATE 4-5-67

Tequesquite Ave. Grade Raising

HORIZ. SCALE: 1" = 40' VERT. SCALE: 1" = 4'

ACCOUNT NO. 250

R-1733-E
EARTHWORK
SHEET 1 OF 1

FILE NO