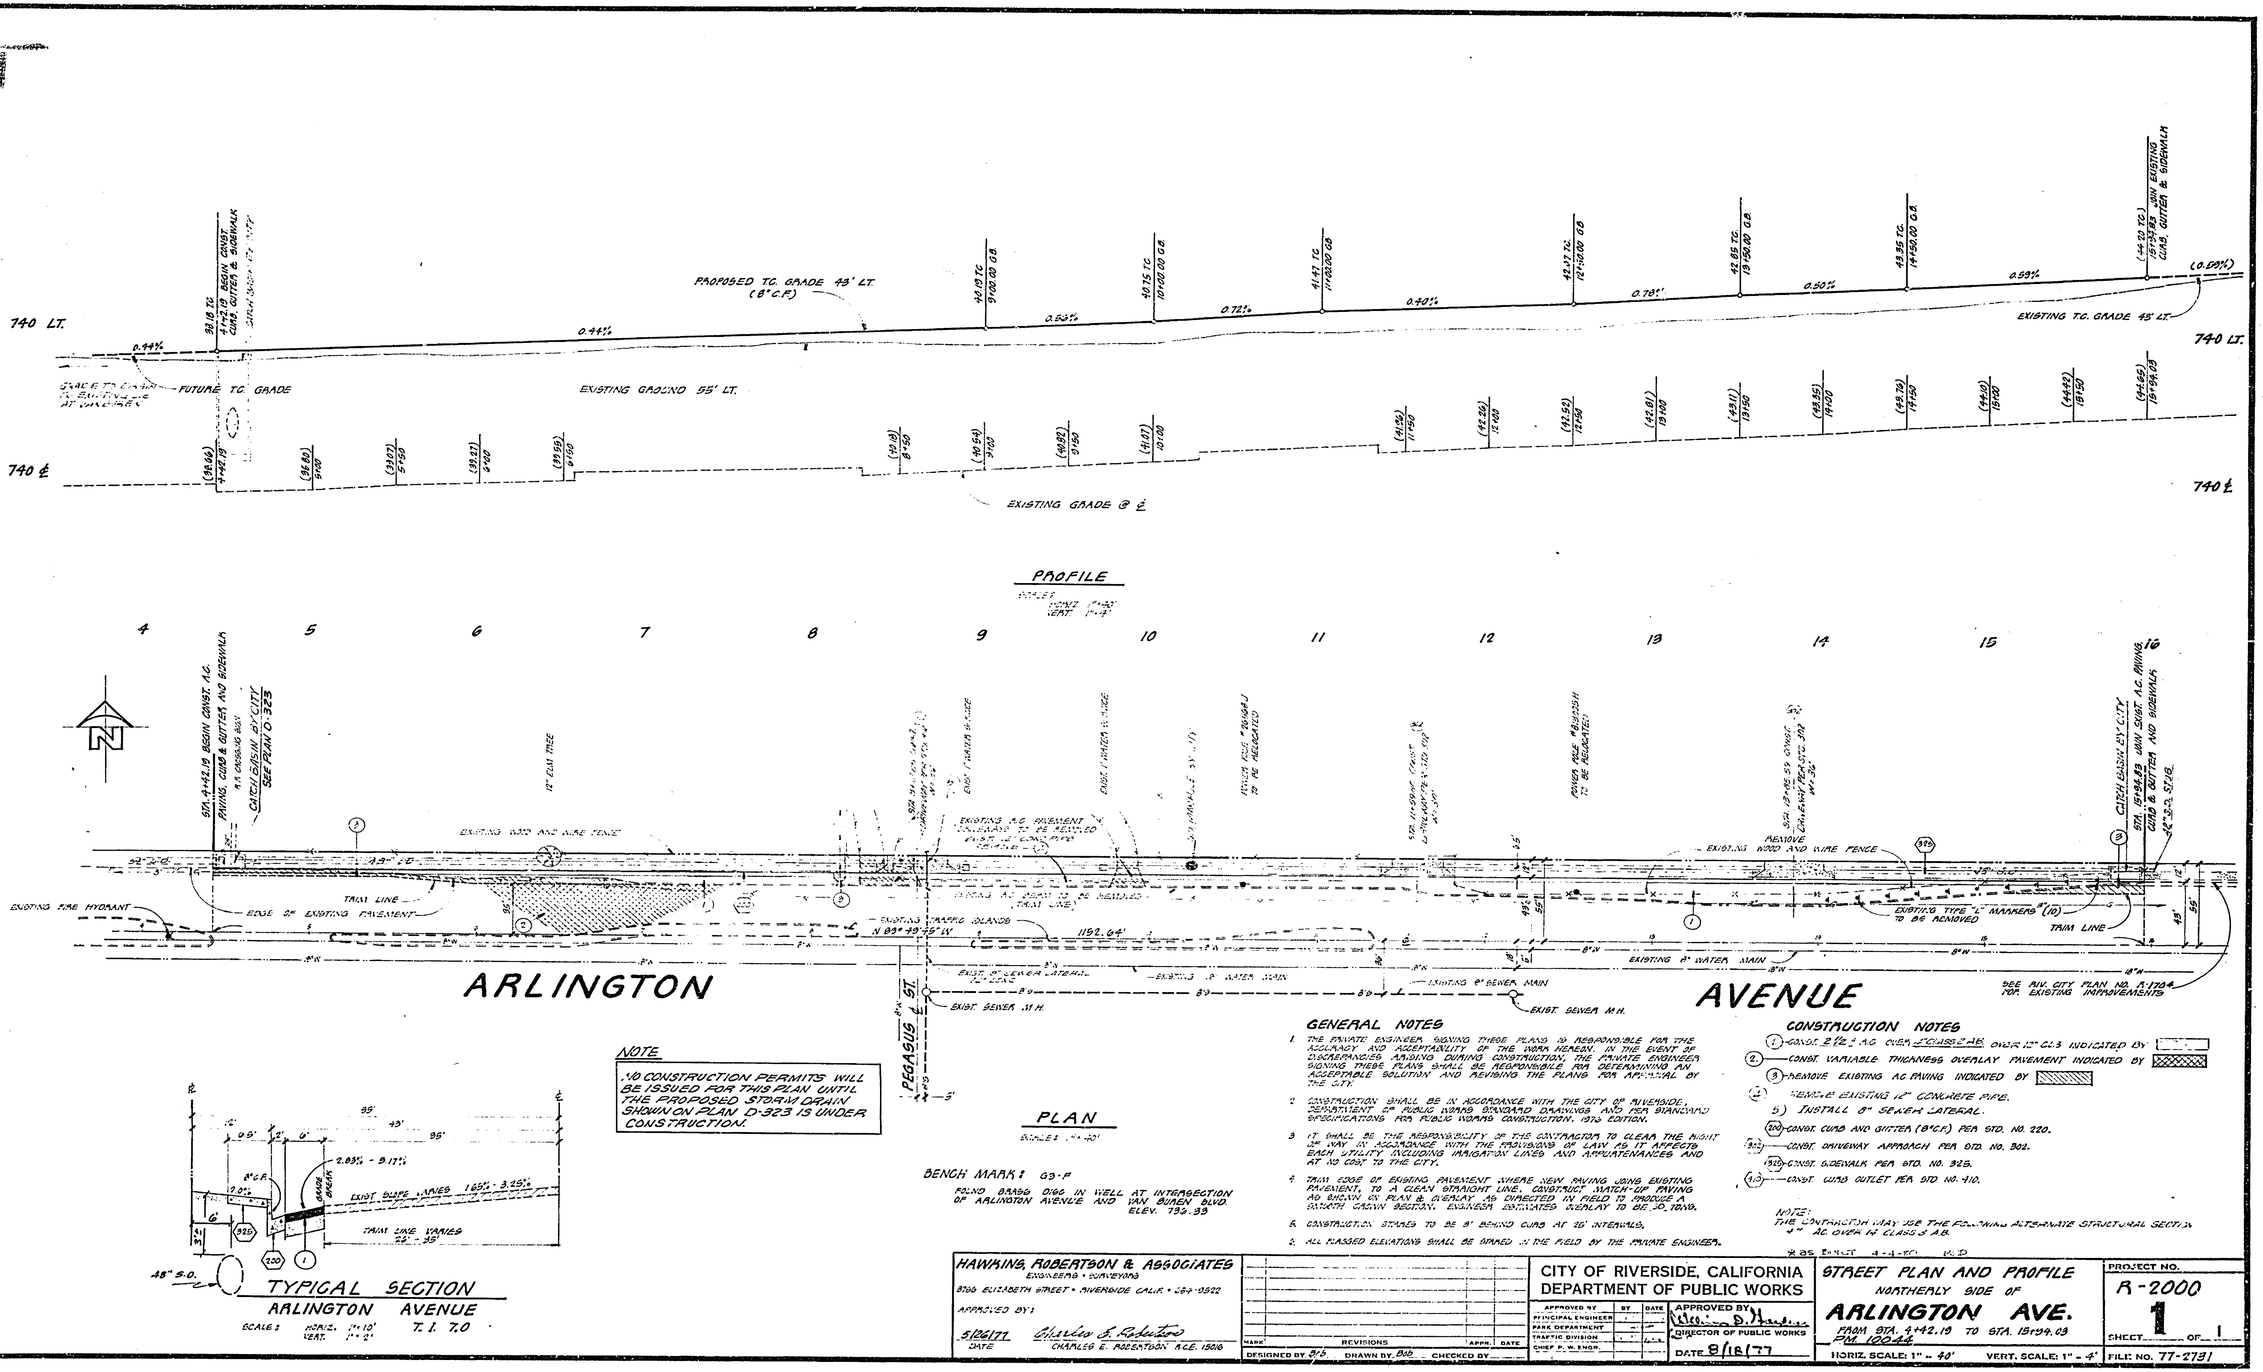

NOTE

NO CONSTRUCTION PERMITS WILL BE ISSUED FOR THIS PLAN UNTIL THE PROPOSED STORM DRAIN SHOWN ON PLAN D-323 IS UNDER CONSTRUCTION.

PLAN

SCALE: 1" = 40'

BENCH MARK: 63-P

ROUND BRASS DISC IN WELL AT INTERSECTION OF ARLINGTON AVENUE AND VAN BUREN BLVD. ELEV. 732.33

TYPICAL SECTION
ARLINGTON AVENUE
SCALE: HORIZ. 1" = 10' VERT. 1" = 2'
T. I. 7.0

GENERAL NOTES

1. THE PRIVATE ENGINEER SIGNING THESE PLANS IS RESPONSIBLE FOR THE ACCURACY AND ACCEPTABILITY OF THE WORK HEREON. IN THE EVENT OF DISCREPANCIES ARISING DURING CONSTRUCTION, THE PRIVATE ENGINEER SIGNING THESE PLANS SHALL BE RESPONSIBILE FOR DETERMINING AN ACCEPTABLE SOLUTION AND REVISING THE PLANS FOR APPROVAL BY THE CITY.
2. CONSTRUCTION SHALL BE IN ACCORDANCE WITH THE CITY OF RIVERSIDE, DEPARTMENT OF PUBLIC WORKS STANDARD DRAWINGS AND PER STANDARD SPECIFICATIONS FOR PUBLIC WORKS CONSTRUCTION, 1976 EDITION.
3. IT SHALL BE THE RESPONSIBILITY OF THE CONTRACTOR TO CLEAR THE RIGHT OF WAY IN ACCORDANCE WITH THE PROVISIONS OF LAW AS IT AFFECTS EACH UTILITY INCLUDING IRRIGATION LINES AND APPURTENANCES AND AT NO COST TO THE CITY.
4. TRIM EDGE OF EXISTING PAVEMENT WHERE NEW PAVING JOINS EXISTING PAVEMENT, TO A CLEAN STRAIGHT LINE. CONSTRUCT MATCH-UP PAVING AS SHOWN ON PLAN & OVERLAY AS DIRECTED IN FIELD TO PRODUCE A SMOOTH CROWN SECTION. ENGINEER ESTIMATES OVERLAY TO BE 30 TONS.
5. CONSTRUCTION STAKES TO BE 8' BEHIND CURB AT 25' INTERVALS.
6. ALL FINISHED ELEVATIONS SHALL BE STAKED IN THE FIELD BY THE PRIVATE ENGINEER.

CONSTRUCTION NOTES

1. CONST. 2 1/2" A.C. OVER 4" CLASS 2 A.B. OVER 12" CL 3 INDICATED BY
2. CONST. VARIABLE THICKNESS OVERLAY PAVEMENT INDICATED BY
3. REMOVE EXISTING A.C. PAVING INDICATED BY
4. REMOVE EXISTING 12" CONCRETE PIPE.
5. INSTALL 8" SEWER LATERAL.

(200) CONST. CURB AND GUTTER (8" C.P.) PER STD. NO. 220.
(302) CONST. DRIVEWAY APPROACH PER STD. NO. 302.
(220) CONST. SIDEWALK PER STD. NO. 225.
(1:3) CONST. V-GUTTER PER STD. NO. 210.

NOTE:
THE CONTRACTOR MAY USE THE FOLLOWING ALTERNATE STRUCTURAL SECTION 4" A.C. OVER 14" CLASS 2 A.B.

HAWKINS, ROBERTSON & ASSOCIATES
ENGINEERS • SURVEYORS
8766 ELIZABETH STREET • RIVERSIDE CALIF. • 684-9822
APPROVED BY:
5/26/77 DATE
Charles E. Robertson
CHARLES E. ROBERTSON R.C.E. 15016

MARK	REVISIONS	APPR.	DATE

DESIGNED BY B.H. DRAWN BY B.D. CHECKED BY

CITY OF RIVERSIDE, CALIFORNIA
DEPARTMENT OF PUBLIC WORKS

APPROVED BY	BY	DATE
PRINCIPAL ENGINEER		
PARK DEPARTMENT		
TRAFFIC DIVISION		
CHIEF P. W. ENGR.		

APPROVED BY: Wilson D. Hawkins
DIRECTOR OF PUBLIC WORKS
DATE 8/18/77

STREET PLAN AND PROFILE
NORTHERLY SIDE OF
ARLINGTON AVE.
FROM STA. 4+42.19 TO STA. 19+99.09
FOR 1022.22

HORIZ. SCALE: 1" = 40' VERT. SCALE: 1" = 4'

PROJECT NO. R-2000
SHEET 1 OF 1
FILE NO. 77-273