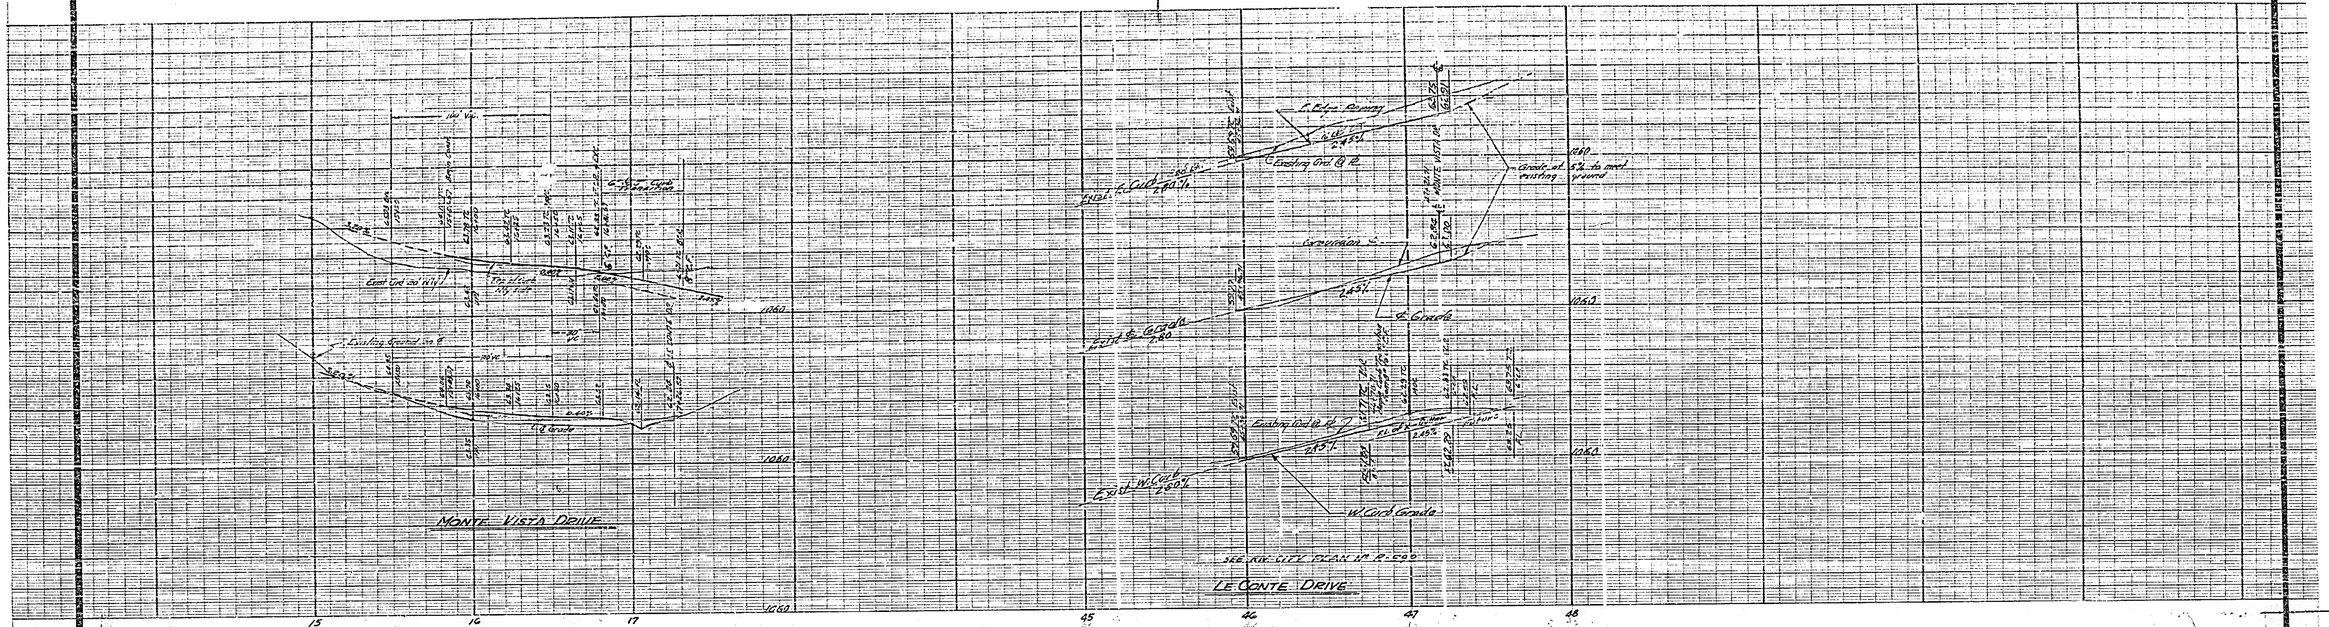

GENERAL NOTES

1. All Construction shall be in accordance with Standards and Specifications No. 461 of the City of Riverside Department of Public Works.
2. It shall be the responsibility of the Contractor to clear the Right of Way in accordance with the provisions of law as it affects each utility including irrigation lines and appurtenances, and/or no extra cost to the City of Riverside.
3. ~~The City of Riverside will take a soil test to determine the Import Base Material thickness after the above have been inspected and tested.~~
4. Prime coat, Seal Coat, and paint binder will be required.
5. Grading will require a permit under Ordinance 3033 for a cut or fill exceeding 100 cubic yards, or a fill or cuts one foot in depth.
6. Trim edge of existing pavement where new pavement joins existing pavement to a clean straight line. Construct roadway paving as shown and overlay paving as directed in the field to provide a smooth crown surface.

B.M. Chiseled cross on NW Cor. of irrigation box at S.E. Cor. Monte Vista & Canyon Crest Drives.
Elev.= 1068.08

REVISIONS		
MARK	DATE	DESCRIPTION

DESIGNED BY
DRAWN BY
CHECKED BY Ron
RECOMMENDED BY
ASSISTANT CITY ENGINEER

J. F. DAVIDSON - CIVIL ENGINEER
R.E. NO. 862
RIVERSIDE, CALIFORNIA
APPROVED BY [illegible] DATE 10/21/63

CITY OF RIVERSIDE, CALIFORNIA
DEPARTMENT OF PUBLIC WORKS

STREET PLAN & PROFILE
MONTE VISTA DRIVE
LE CONTE DRIVE
RECORD OF SURVEY Nº 766
HORIZ. SCALE 1"=40' VERT. SCALE 1"=4'

APPROVED BY
Director of Public Works
DATE 1-23-64
PLAN NO. R-592 A
SHEET 1 OF 1

W.O. 42/3 cp

2722

Inland