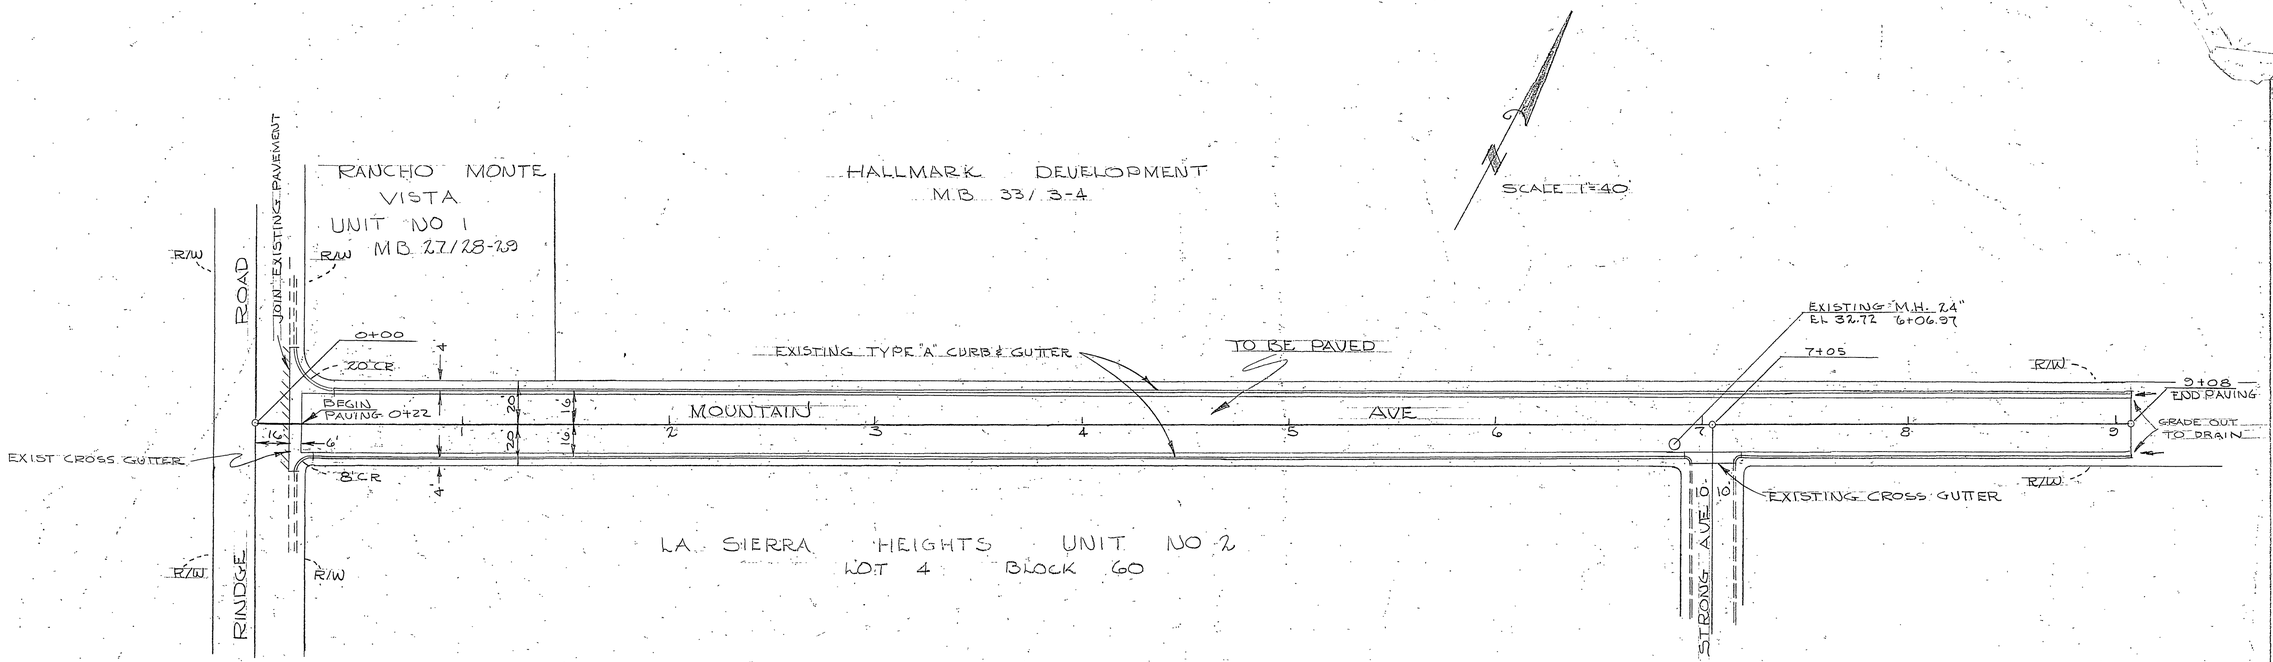

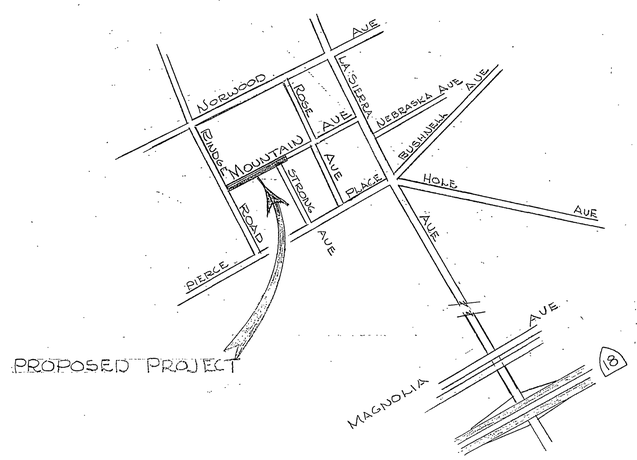

~ LOCATION MAP ~

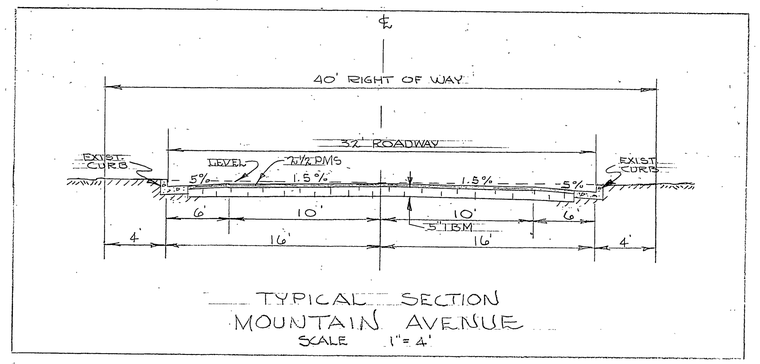

TYPICAL SECTION
MOUNTAIN AVENUE
SCALE 1"=4'

PLAN & TYPICAL SECTION SHOWING PAVING ON MOUNTAIN AVENUE

Contract # 1316A-60

File: 728-T

INDEXED
FB. 827

R-927