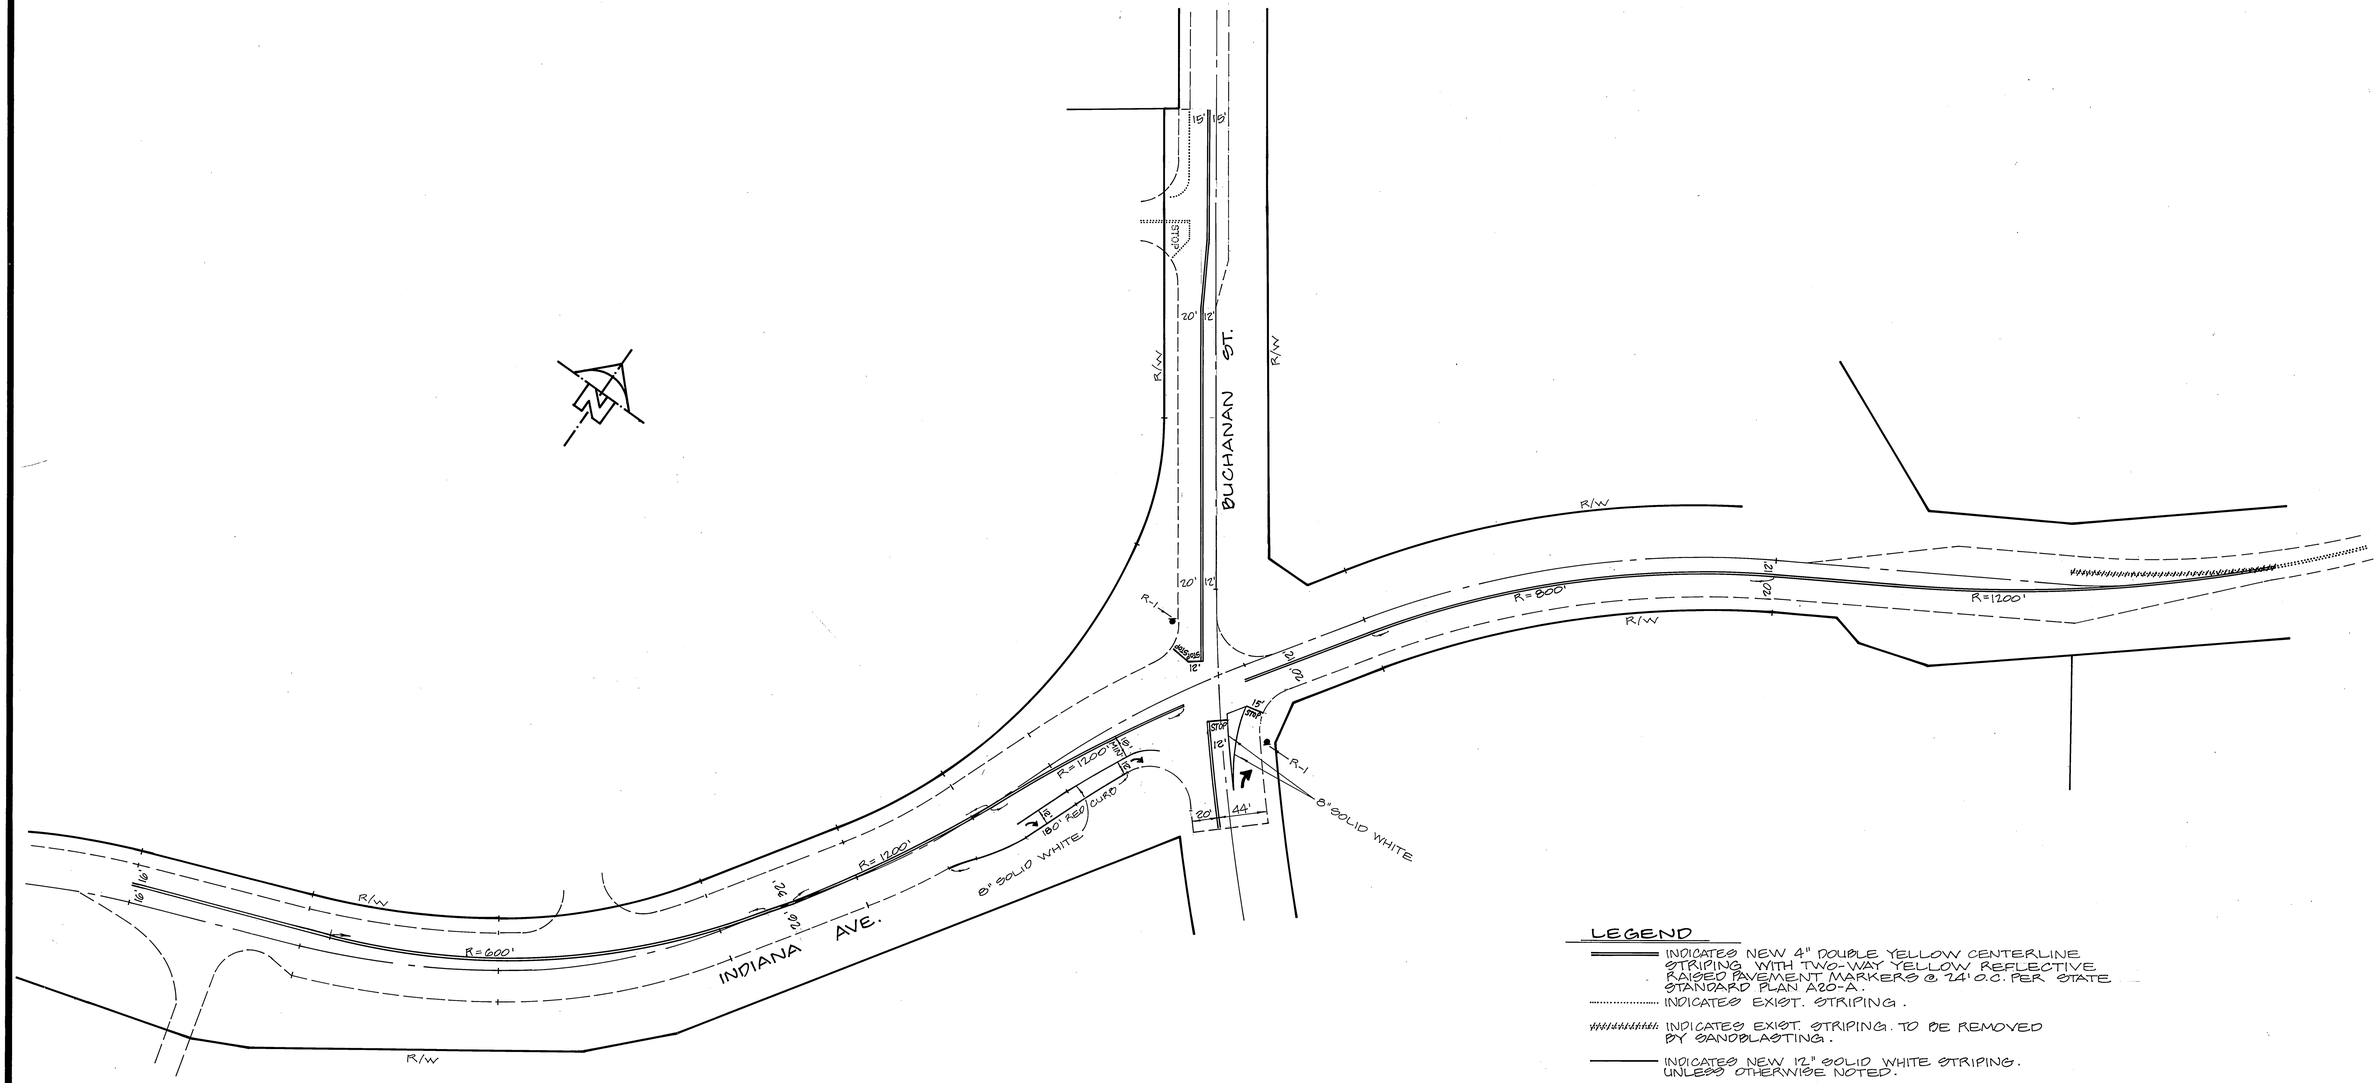

LEGEND

- ═══ INDICATES NEW 4" DOUBLE YELLOW CENTERLINE STRIPING WITH TWO-WAY YELLOW REFLECTIVE RAISED PAVEMENT MARKERS @ 24' O.C. PER STATE STANDARD PLAN A20-A.
- ..... INDICATES EXIST. STRIPING.
- ////////// INDICATES EXIST. STRIPING TO BE REMOVED BY SANDBLASTING.
- ——— INDICATES NEW 12" SOLID WHITE STRIPING. UNLESS OTHERWISE NOTED.

NOTE:

PRIOR TO FINAL STRIPING CALL TRAFFIC ENGINEERING, AT 782-5907, FOR INSPECTION OF PREMARKINGS.

REGISTERED PROFESSIONAL ENGINEER
ARTHUR HUBERT WEBB
No. 11042
Exp. 12-31-92
CIVIL
STATE OF CALIFORNIA

ALBERT A. WEBB ASSOCIATES CIVIL ENGINEERS 3788 MCCRAY ST. (714) 686-1070 RIVERSIDE, CALIFORNIA APPROVED BY A. Arthur Webb DATE 1-18-89 R.E. No. 11042 EXP. 12-31-92 W.O. 86-256 FOR: CAMPEAU F.B. 1091	MARK / REVISIONS / APPR. / DATE DESIGNED BY AVG DRAWN BY AVG CHECKED BY AVG FRED	CITY OF RIVERSIDE, CALIFORNIA PUBLIC WORKS DEPARTMENT APPROVED BY / BY / DATE PRINCIPAL ENGINEER / 4-14-89 PARK DEPARTMENT TRAFFIC DIVISION / 4-19-89 CHIEF PUB. WKS. ENGR. / 4-19 APPROVED BY Barry Red DIRECTOR OF PUBLIC WORKS DATE 4/20/89	STRIPING PLAN INDIANA AVENUE BUCHANAN STREET SCALE: 1"=60'	ACCOUNT No. DRAWING NUMBER XL - 205 (R-2990) SHEET 1 OF 1 86-256