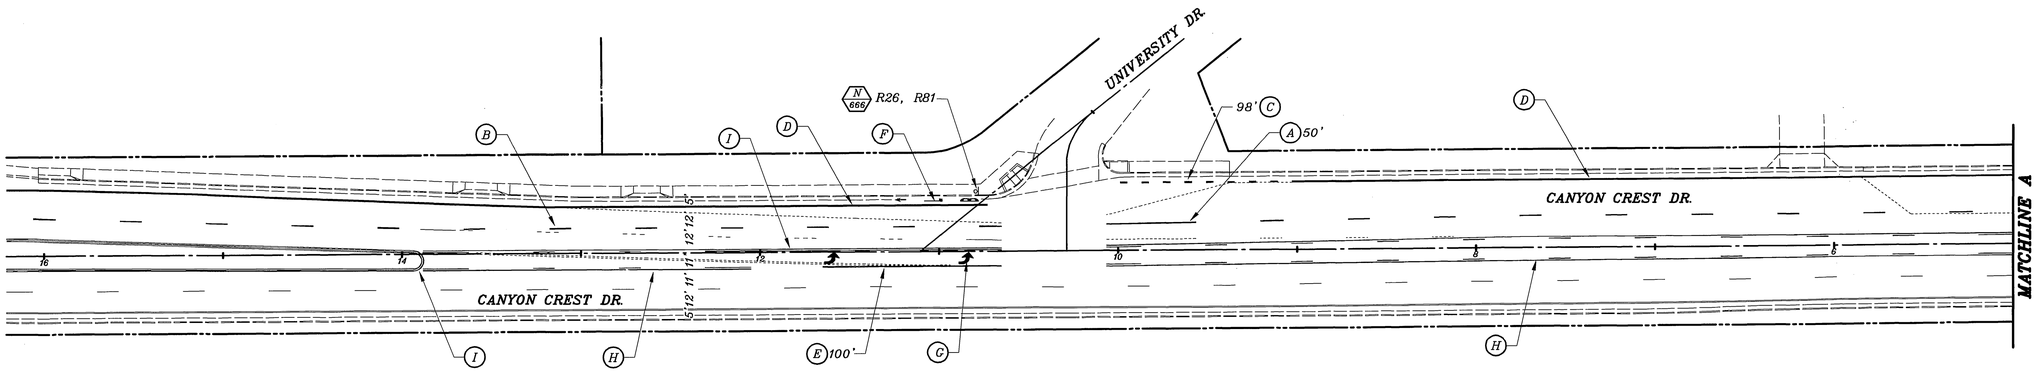

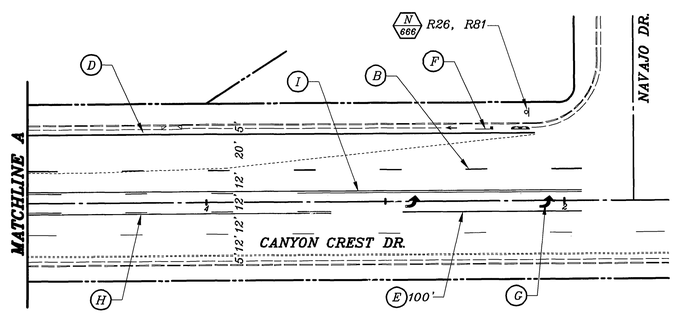

PAVEMENT DELINEATION

INDICATES STRIPING AND PAVEMENT MARKINGS TO BE INSTALLED.

INDICATES STRIPING AND PAVEMENT MARKINGS TO REMAIN.

INDICATES STRIPING AND PAVEMENT MARKINGS TO BE REMOVED.

NOTE: ALL PAVEMENT DELINEATION WORK SHALL BE PERFORMED BY THE CONTRACTOR; SEE SPECIAL PROVISIONS.

STRIPING LEGEND

- (A) 4" SOLID WHITE STRIPE (STD. PLAN A20A)
- (B) 4" DASH WHITE STRIPE (STD. PLAN A20A, DETAIL 12)
- (C) 6" DASH WHITE STRIPE (STD. PLAN A20D, DETAIL 39A)
- (D) 6" SOLID WHITE STRIPE (STD. PLAN A20D. DETAIL 39)
- (E) 8" SOLID WHITE STRIPE (STD. PLAN A20D, DETAIL 38)
- (F) SOLID WHITE BIKE LANE STENCIL W/ ARROW
- (G) SOLID WHITE ARROW (STD. PLAN A24A) THERMOPLASTIC
- (H) TWO WAY LEFT TURN (STD. PLAN A20B, DETAIL 32)
- (I) DOUBLE YELLOW STRIPE (STD. PLAN A20A, DETAIL 22)
- (N 666) INDICATES NEW SIGN(S) AND POST TO BE FURNISHED AND INSTALLED BY CONTRACTOR PER STD. DWG. NO. 666.

MARK	REVISIONS	APPR.	DATE

DESIGNED BY MAC DRAWN BY MAC CHECKED BY

CITY OF RIVERSIDE, CALIFORNIA
DEPARTMENT OF PUBLIC WORKS

APPROVED BY	BY	DATE
PRINCIPAL ENGINEER		
TRAFFIC DIVISION		4/7/06

APPROVED BY CITY ENGINEER

DATE 4/6/06

STRIPING PLAN

CANYON CREST DR.
MARTIN LUTHER KING BLVD. TO NAVAJO DR.

SCALE: 1" = 40'

ACCT. NO.

XL-511

SHEET 1 OF 1

FILE NAME: XL511.DWG