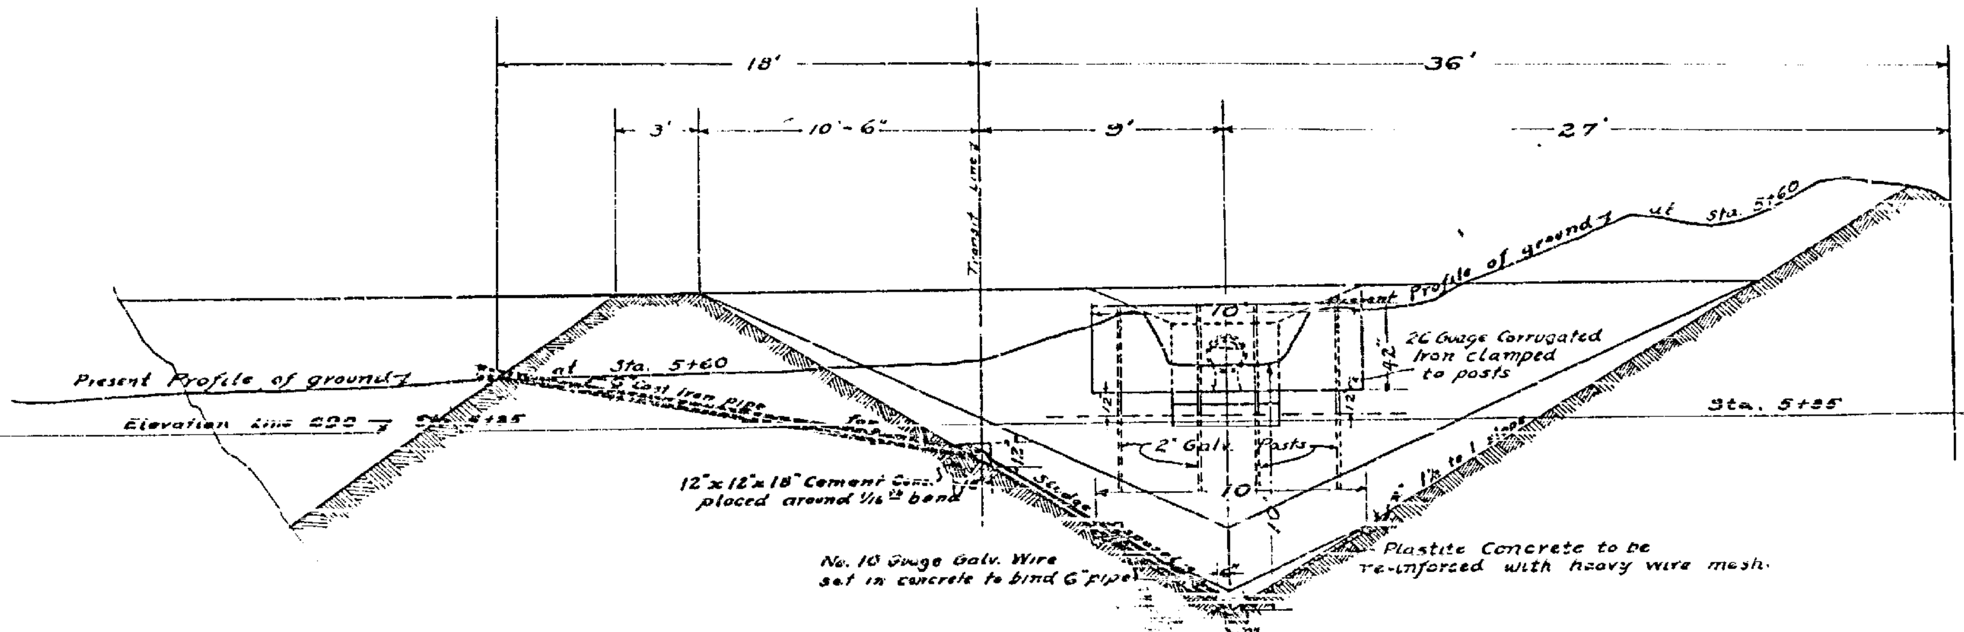

SECTION B-B' OF PLAN VIEW

Scale 1 Inch = 5 Feet.

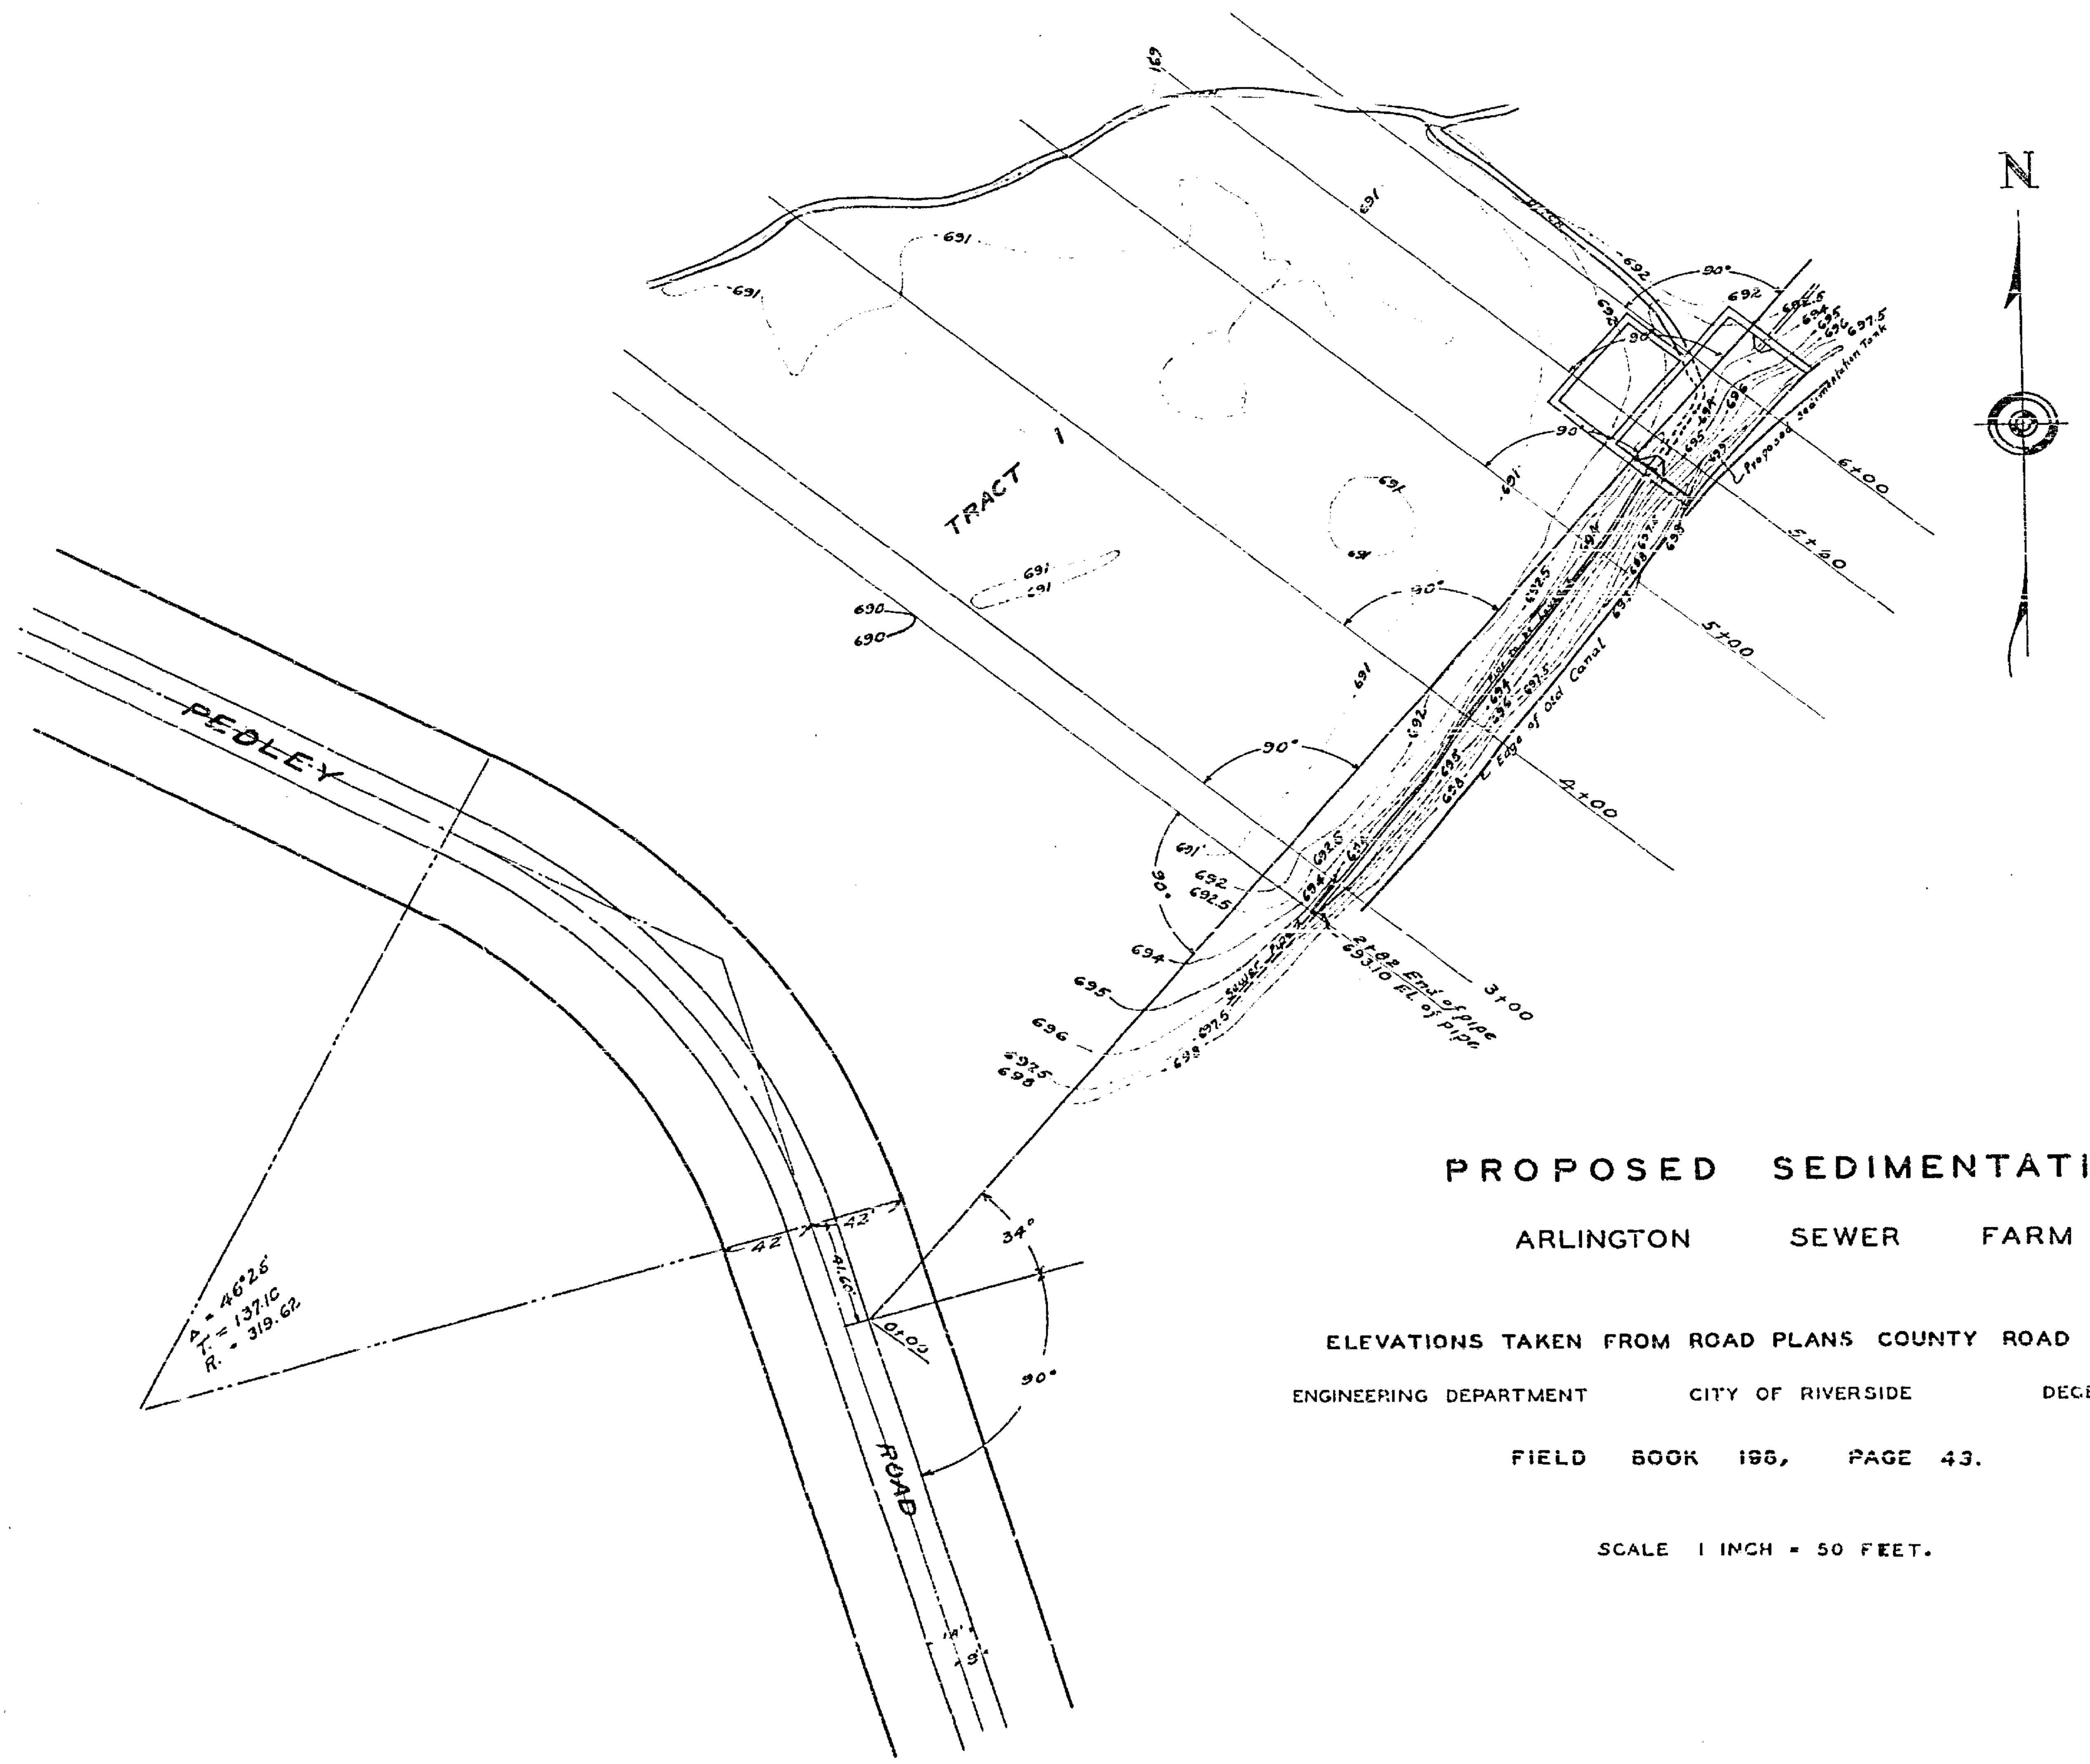

PROPOSED SEDIMENTATION TANK

ARLINGTON SEWER FARM

ELEVATIONS TAKEN FROM ROAD PLANS COUNTY ROAD DEPARTMENT

ENGINEERING DEPARTMENT CITY OF RIVERSIDE DECEMBER 1929.

FIELD BOOK 186, PAGE 43.

SCALE 1 INCH = 50 FEET.

Sheet No. 1, OF 2 Sheets

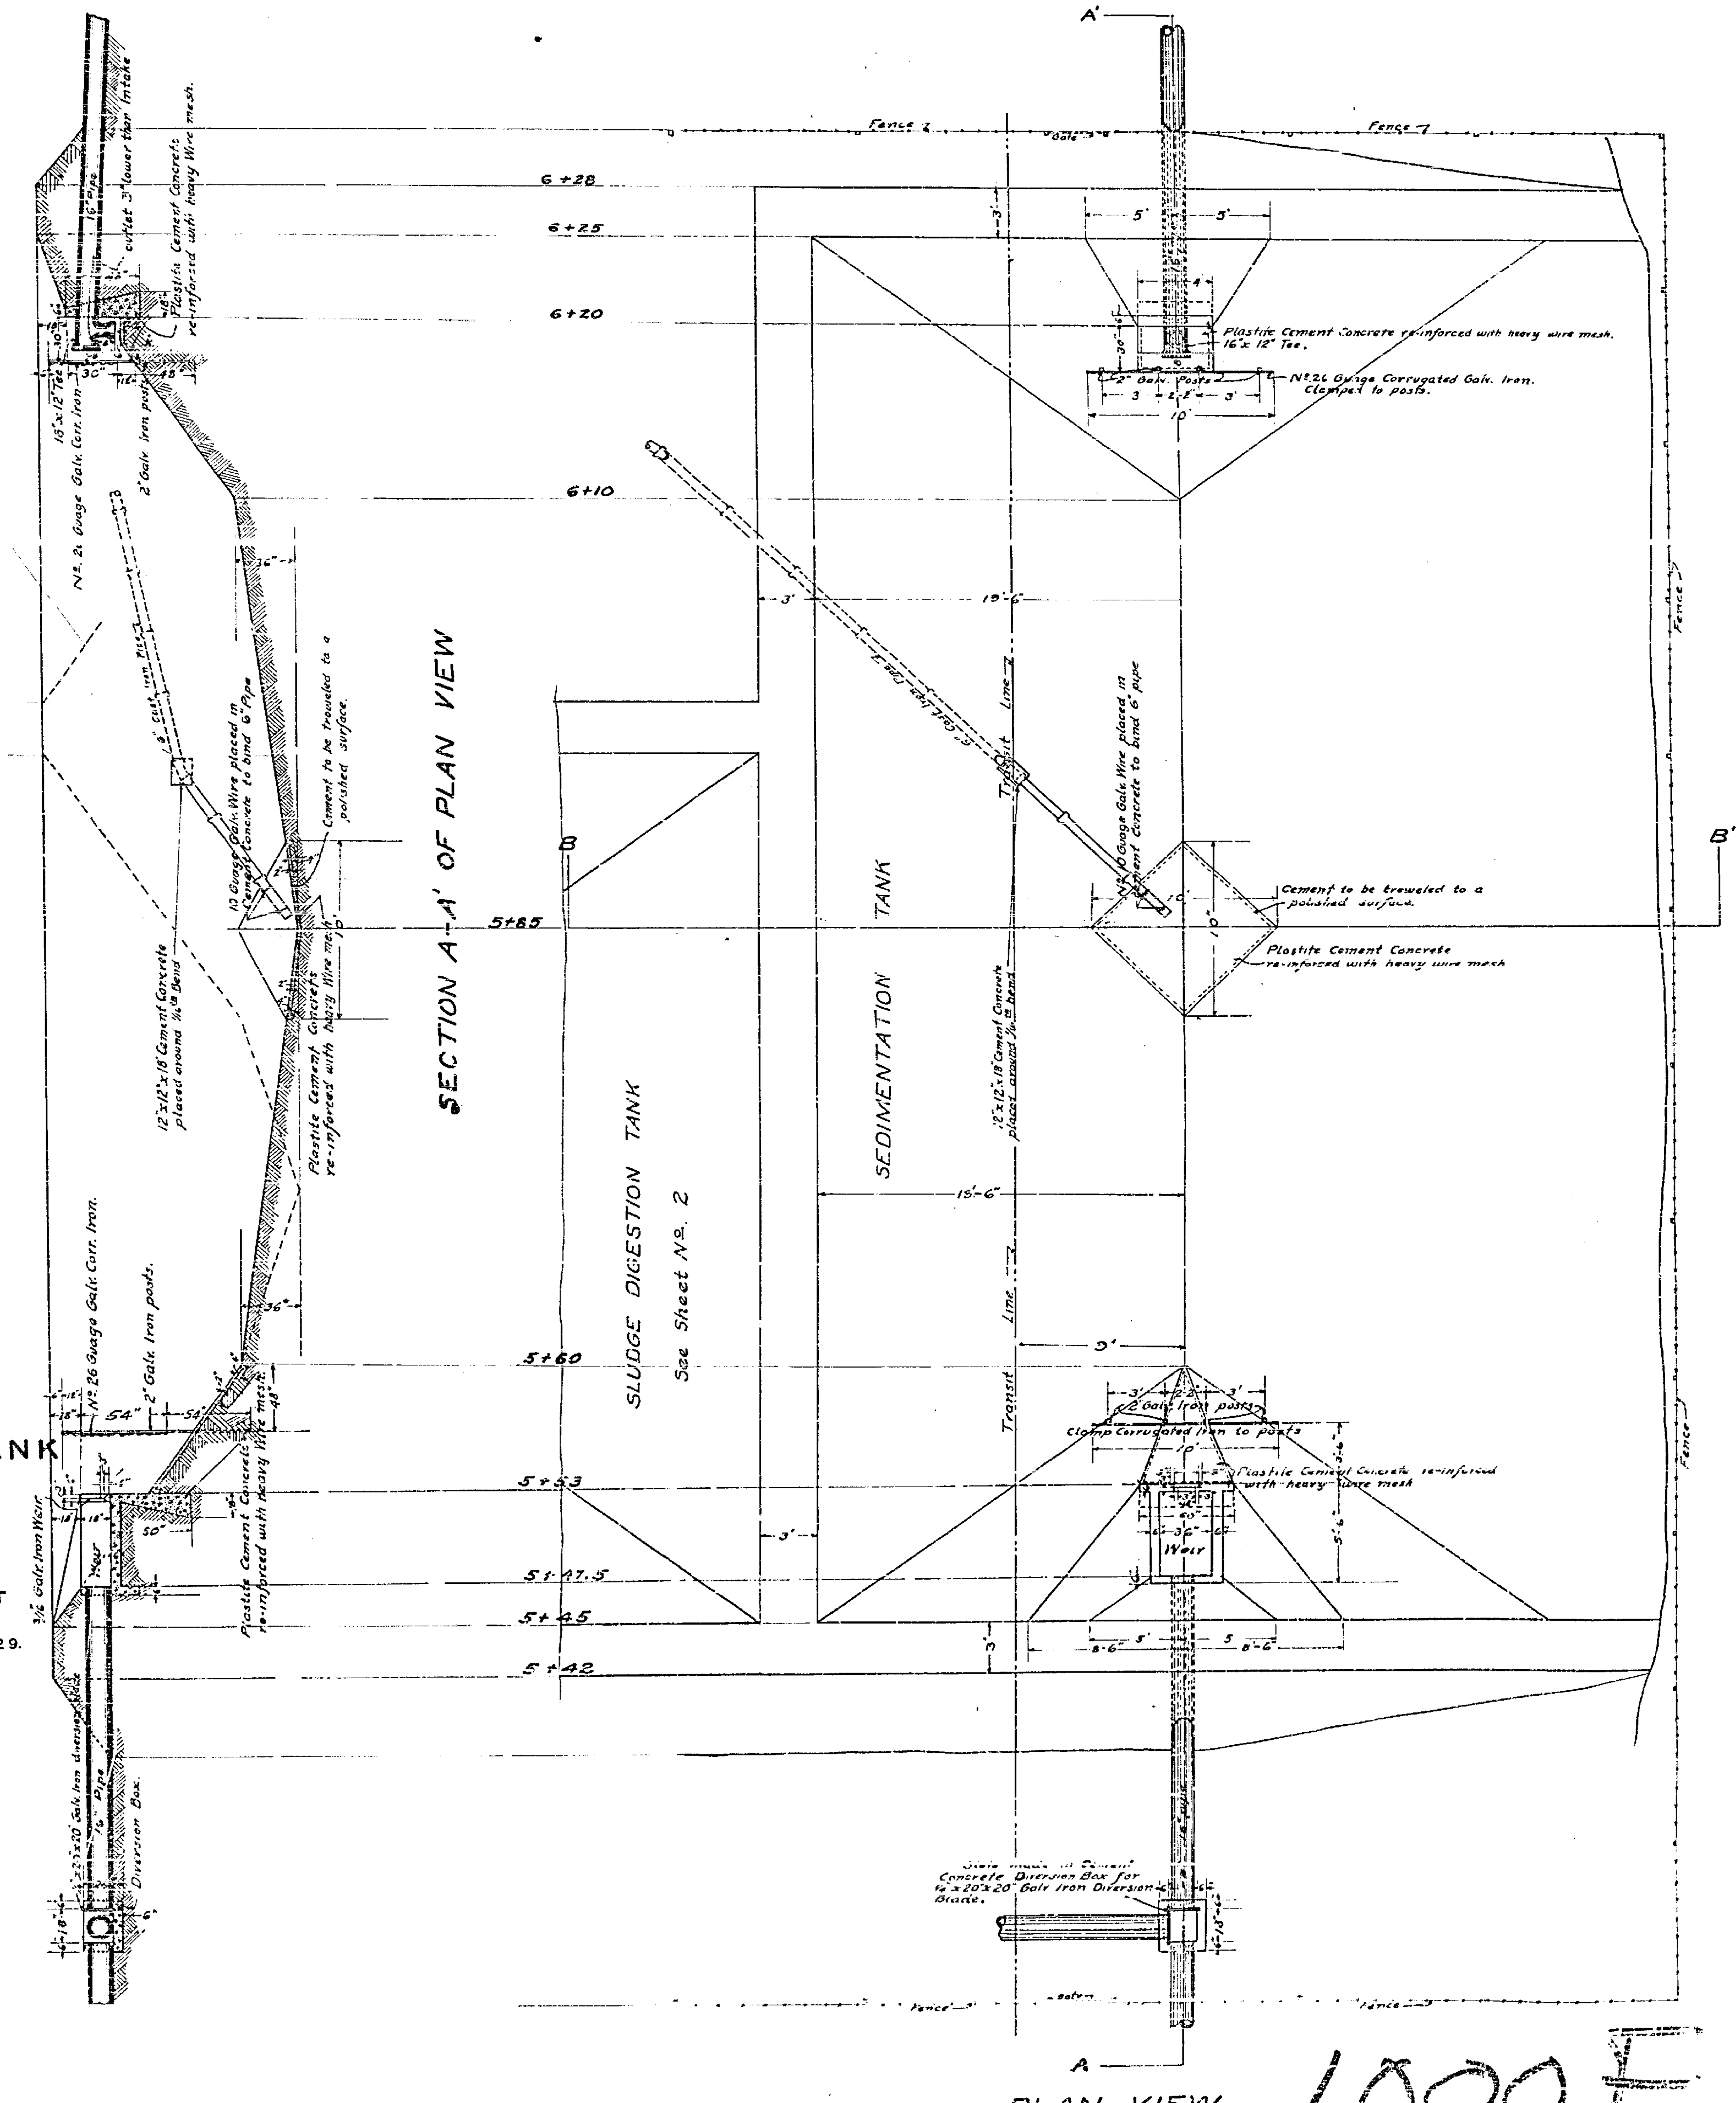

PLAN VIEW

Scale 1 Inch = 5 Feet.

1000 E