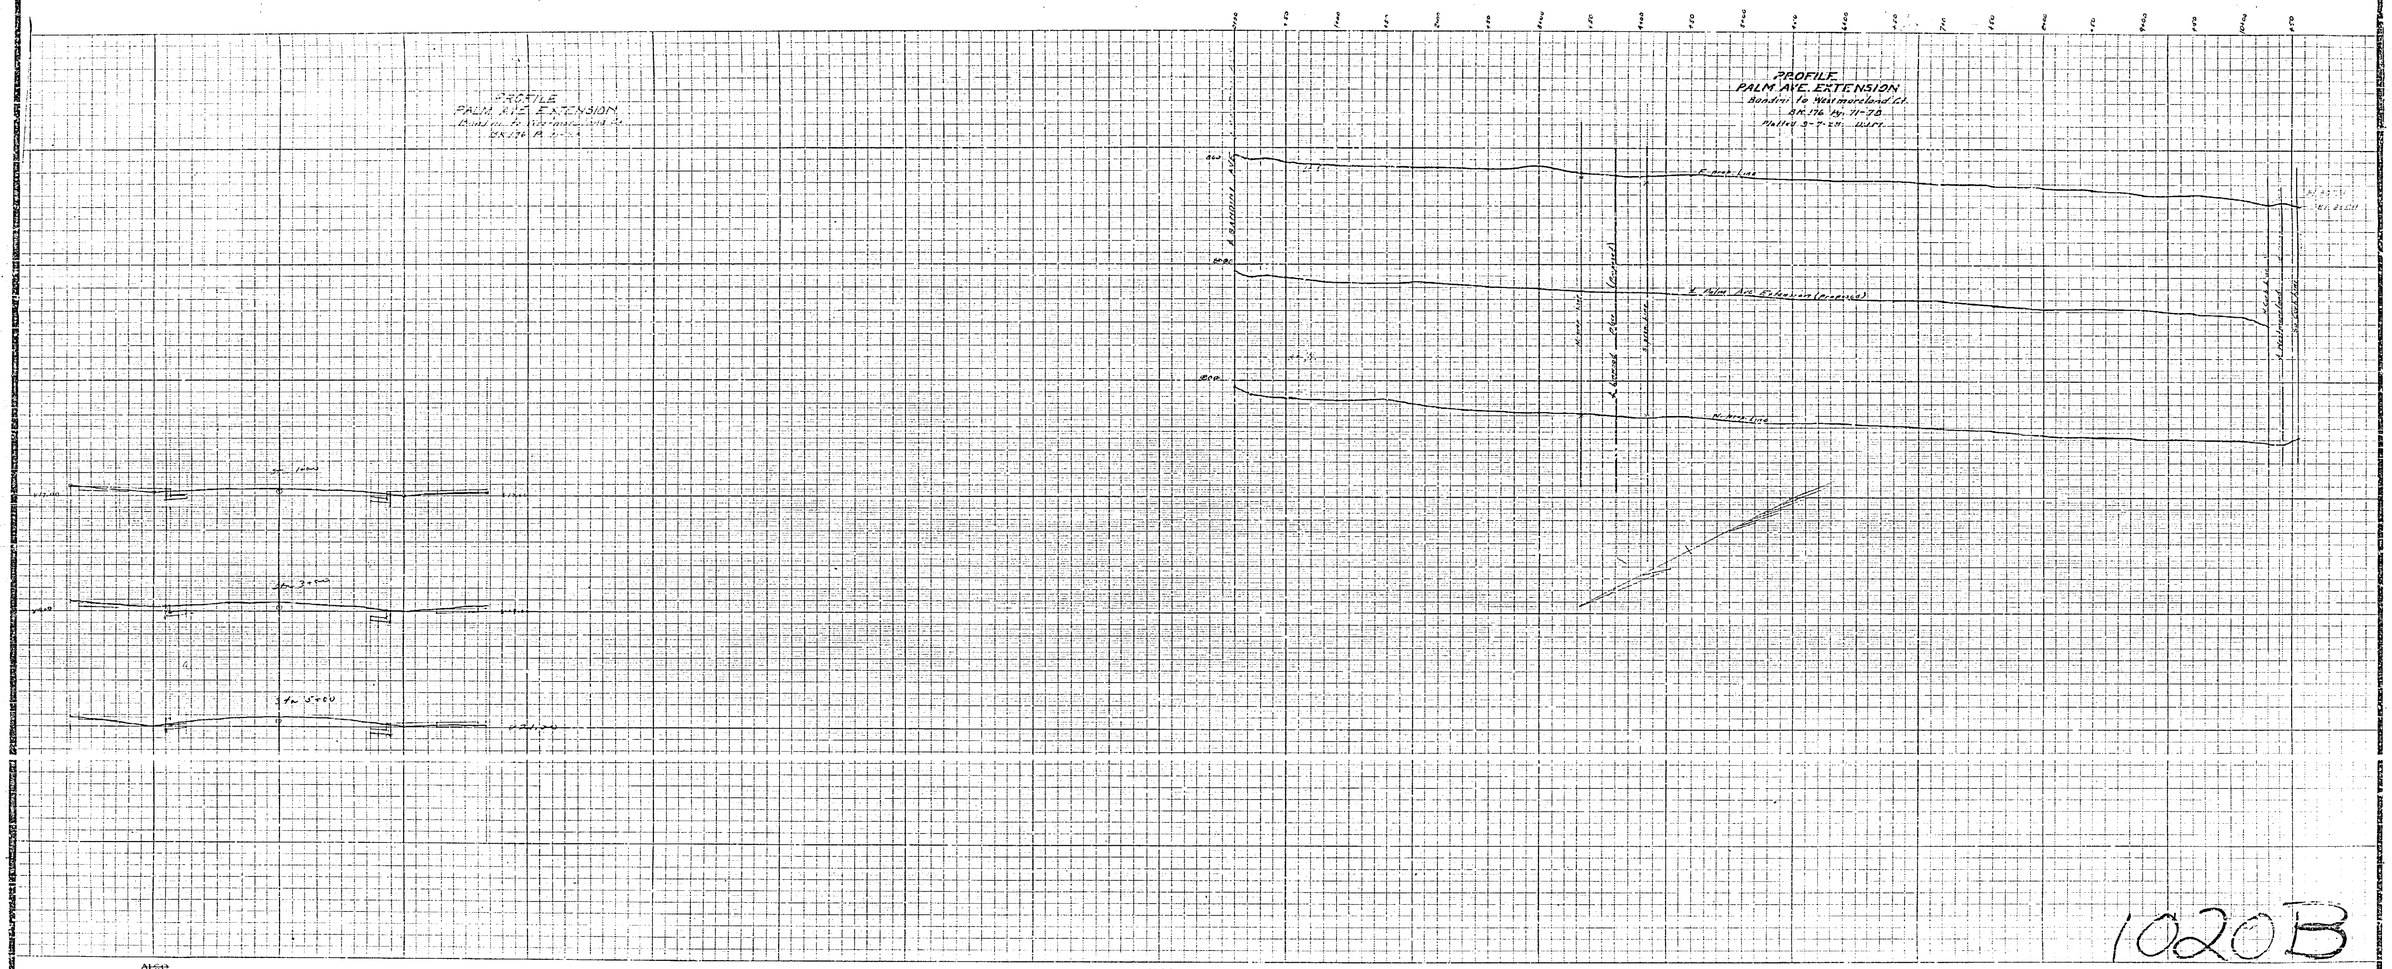
PROFILE
PALM AVE. EXTENSION
Bandini to Westmoreland Ct.
BK. 176 Pg. 71-78
Plotted 3-7-28. D.J.M.
PROFILE
PALM AVE. EXTENSION
Bandini to Westmoreland Ct.
BK. 176 Pg. 71-78
Plotted 3-7-28. D.J.M.
1020B