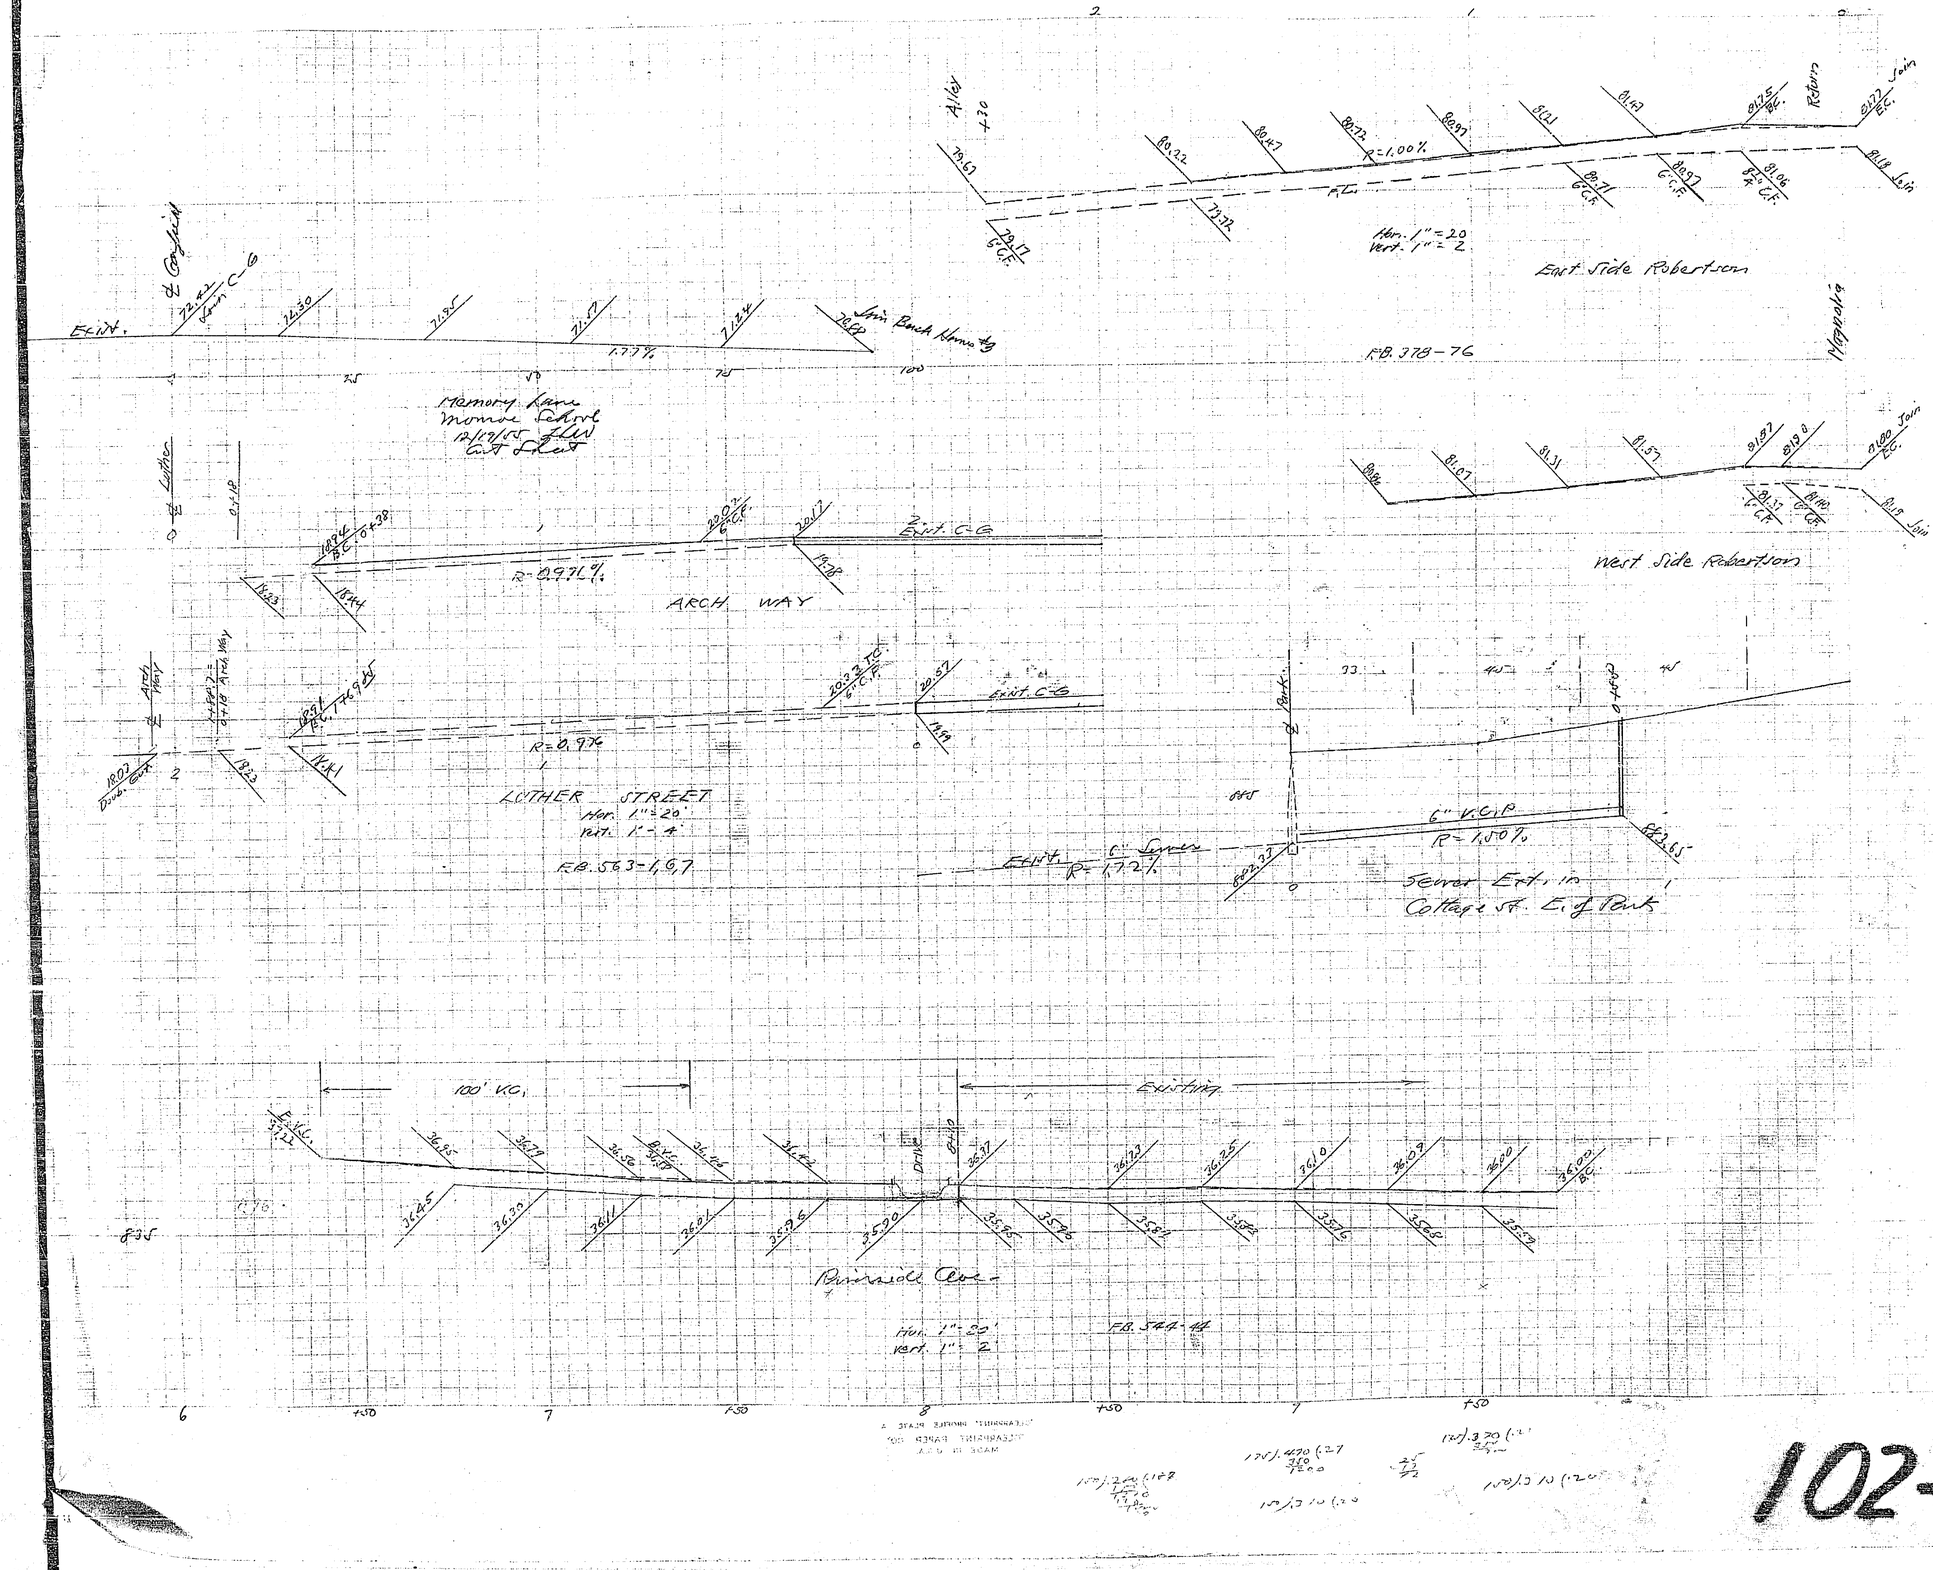
Memory Lane
Monroe School
12/7/65 Elev
Curb Level
Existing C-G
R=0.97%
ARCH WAY
LUTHER STREET
Hor. 1"=20'
Vert. 1"=4
FB. 563-1,9,7
Existing C-G
R=1.00%
Hor. 1"=20
Vert. 1"=2
East Side Robertson
FB. 378-76
West Side Robertson
6" V.C.P.
R=1.50%
Sewer Ext. in
Cottage St. E. of Park
100' V.C.
Existing
Brimstock Ave.
FB. 544-44
Hor. 1"=20'
Vert. 1"=2
102-H