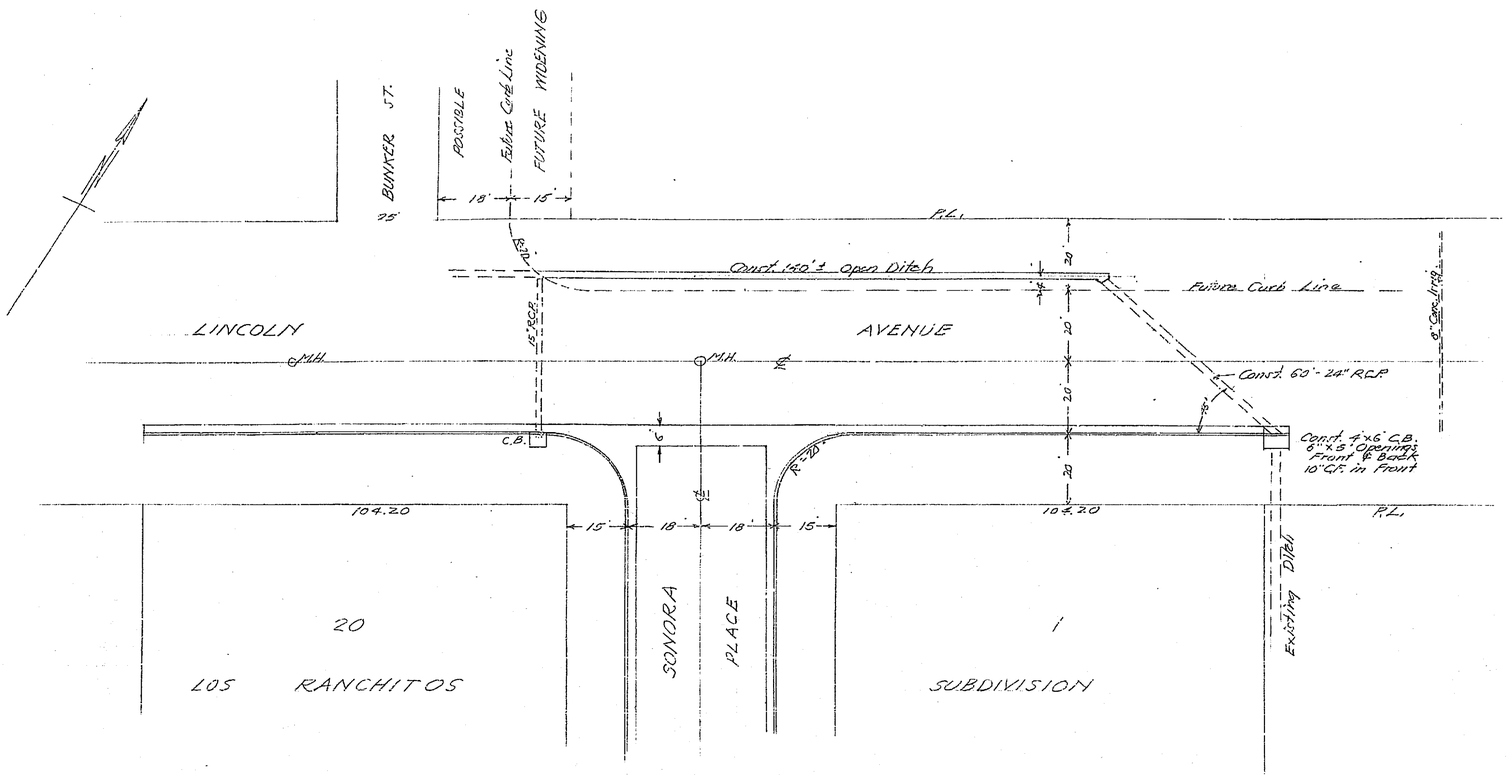

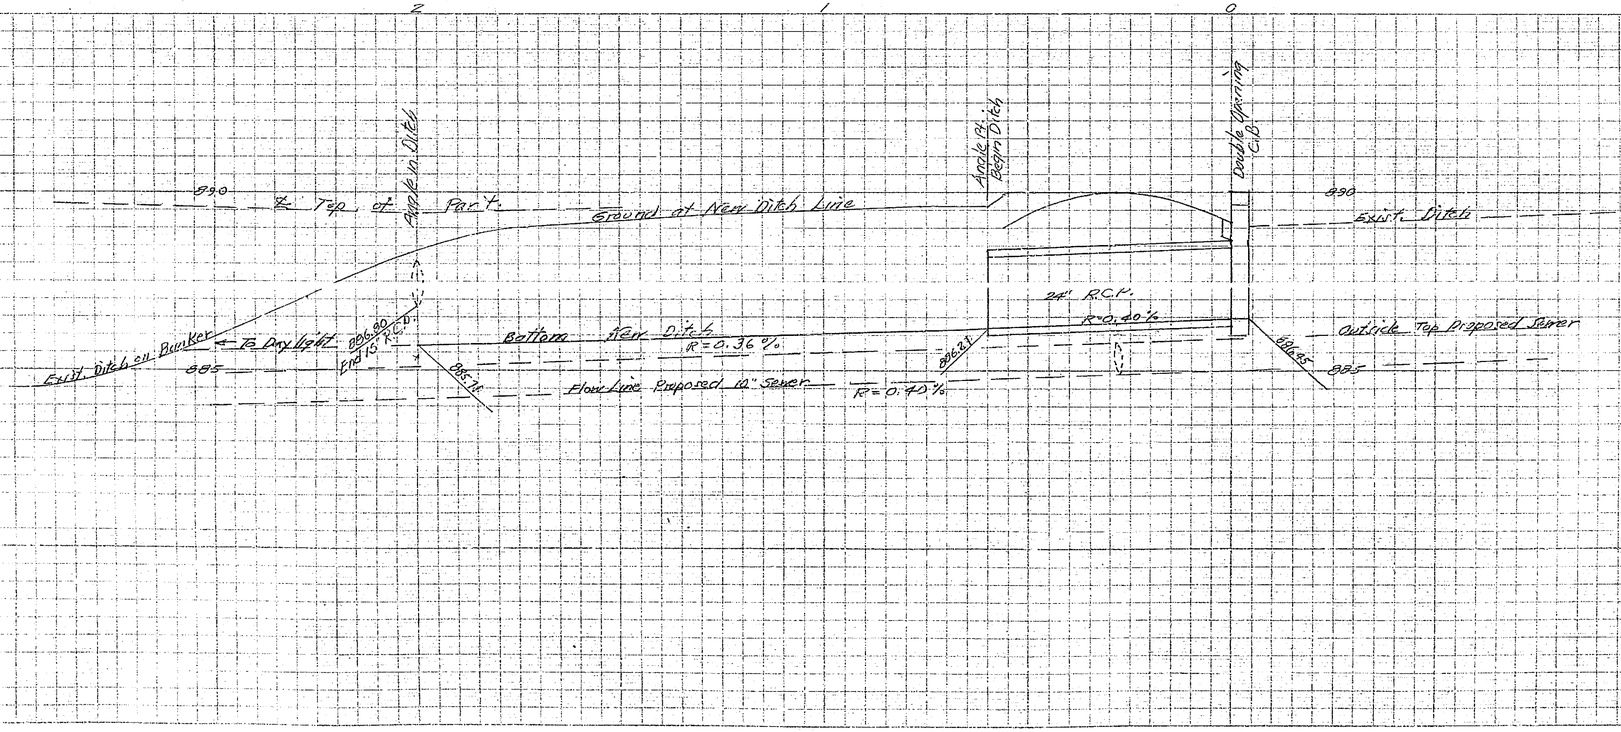

PLAN AND PROFILE No 111-B
OF PROPOSED CULVERT & DRAINAGE DITCH
ON LINCOLN AVENUE
NEAR BUNKER STREET

SCALES HOR. 1IN. = 20 FT.
VERT. 1IN. = 2 FT.

APPROVED _____
CITY ENGINEER

111-B