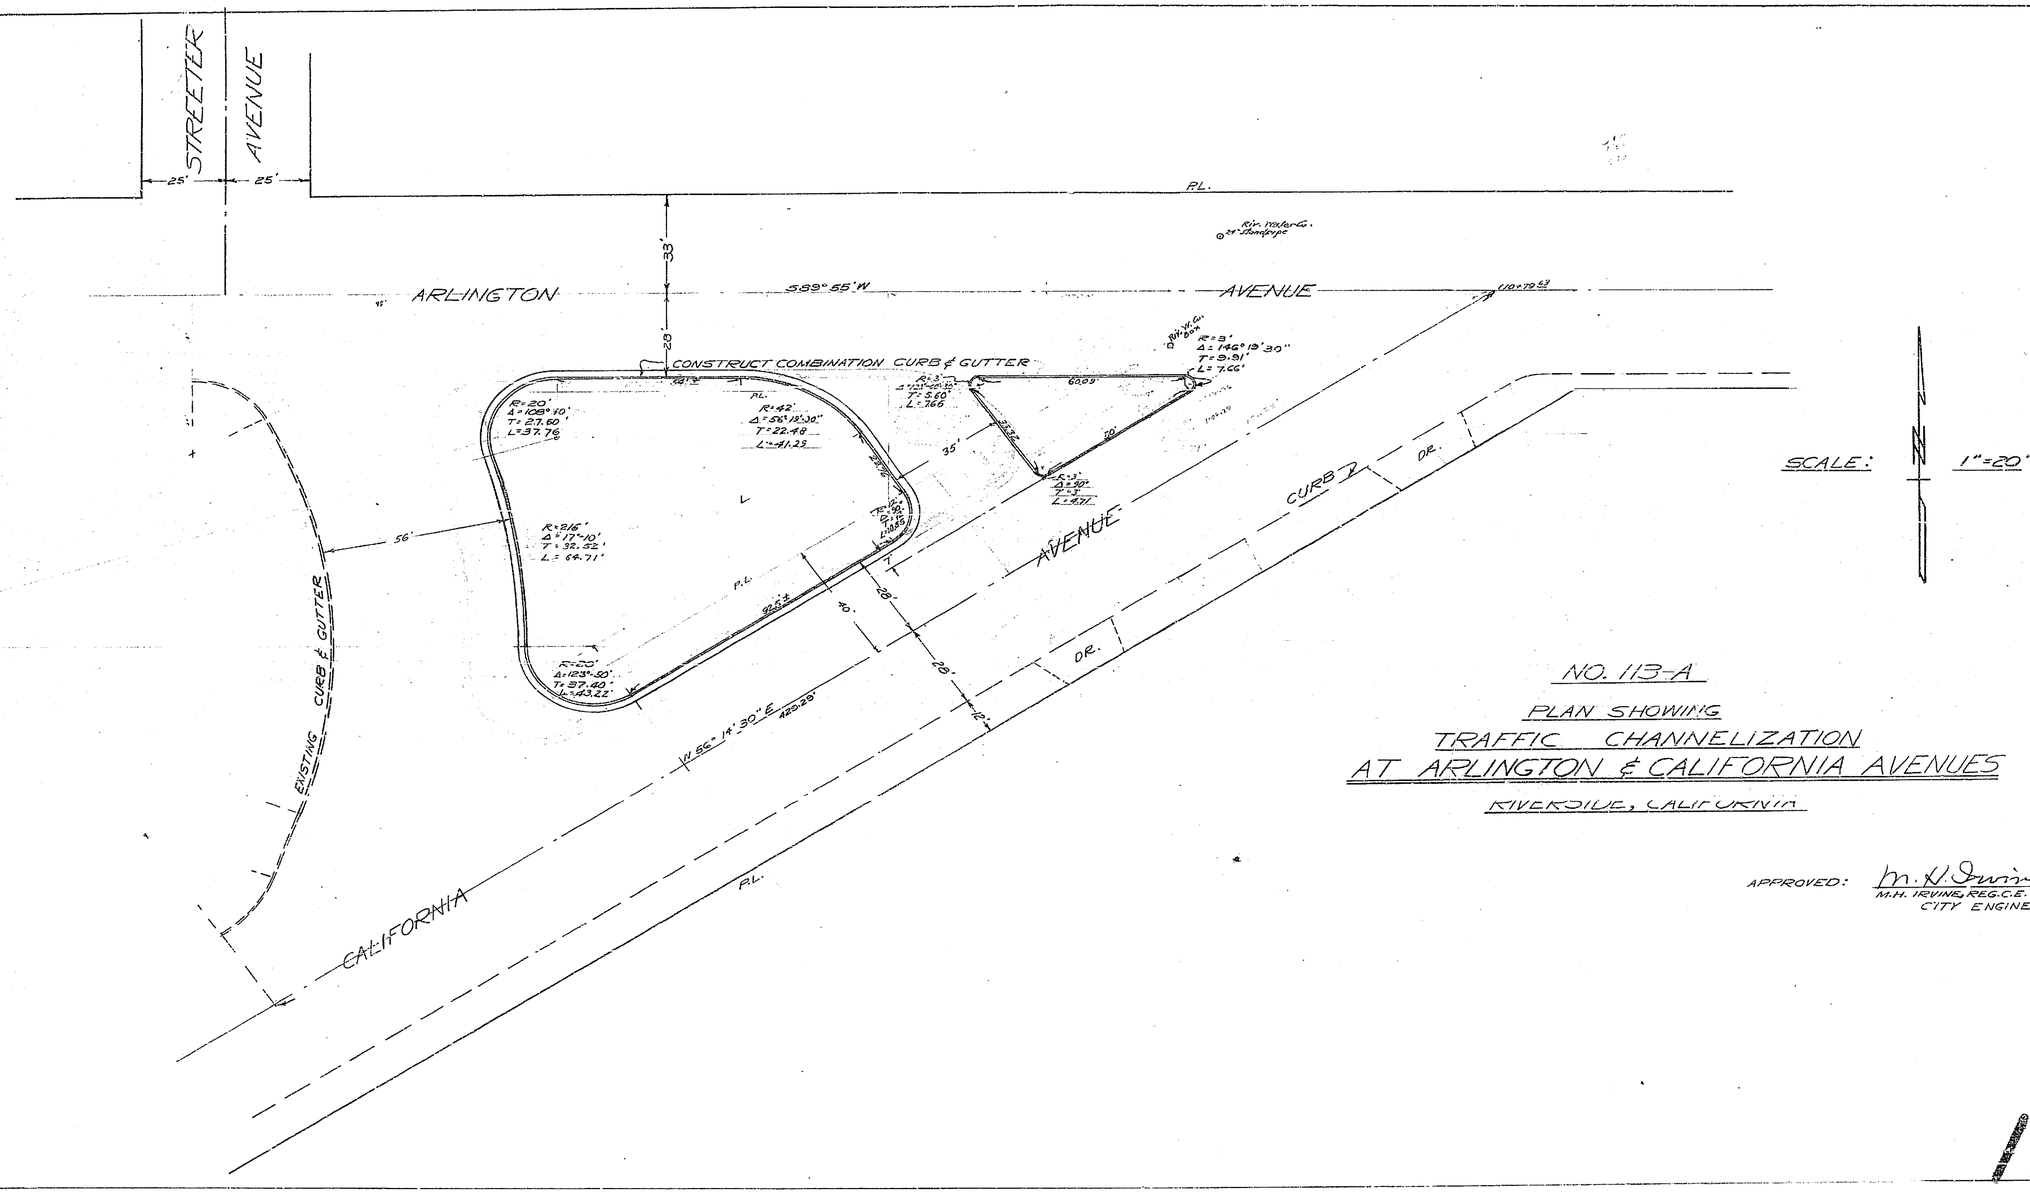

NO. 113-A

PLAN SHOWING

TRAFFIC CHANNELIZATION

AT ARLINGTON & CALIFORNIA AVENUES

RIVERSIDE, CALIFORNIA

APPROVED: M. H. Irvine.
M.H. IRVINE, REG.C.E. NO. 3011
CITY ENGINEER

113-A

10/3/52.