131-1

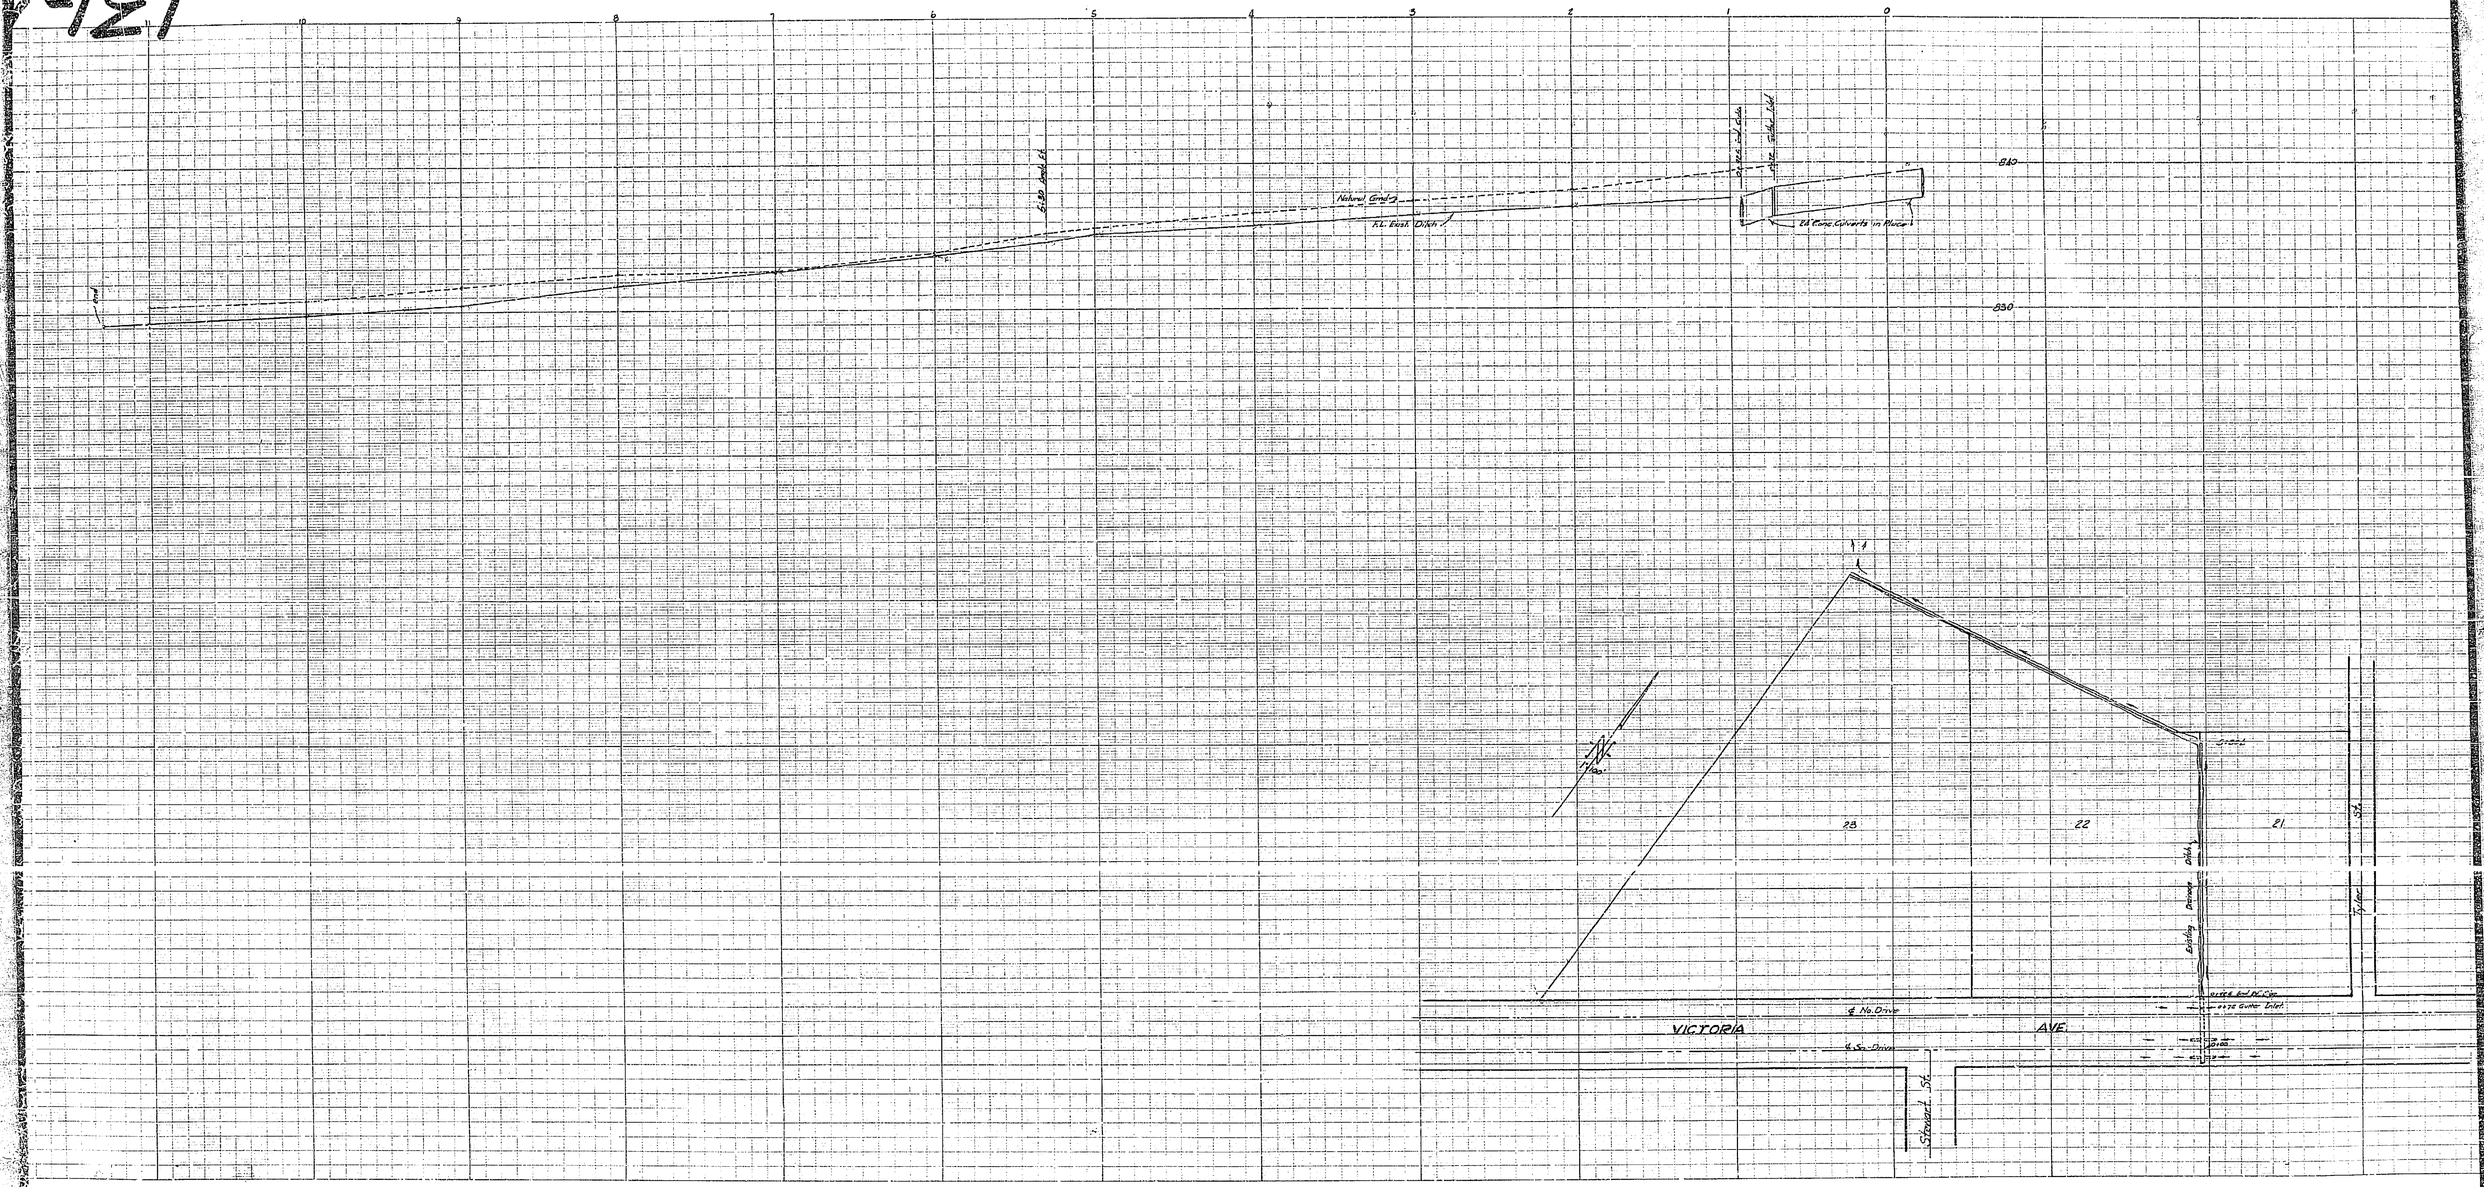

Natural Grnd
F.L. East Ditch
24" Conc. Culverts in Place
840
830
28
22
21
Existing Drainage Ditch
Tyler St.
℄ No. Drive
VICTORIA
AVE.
℄ So. Drive
Stewart St.