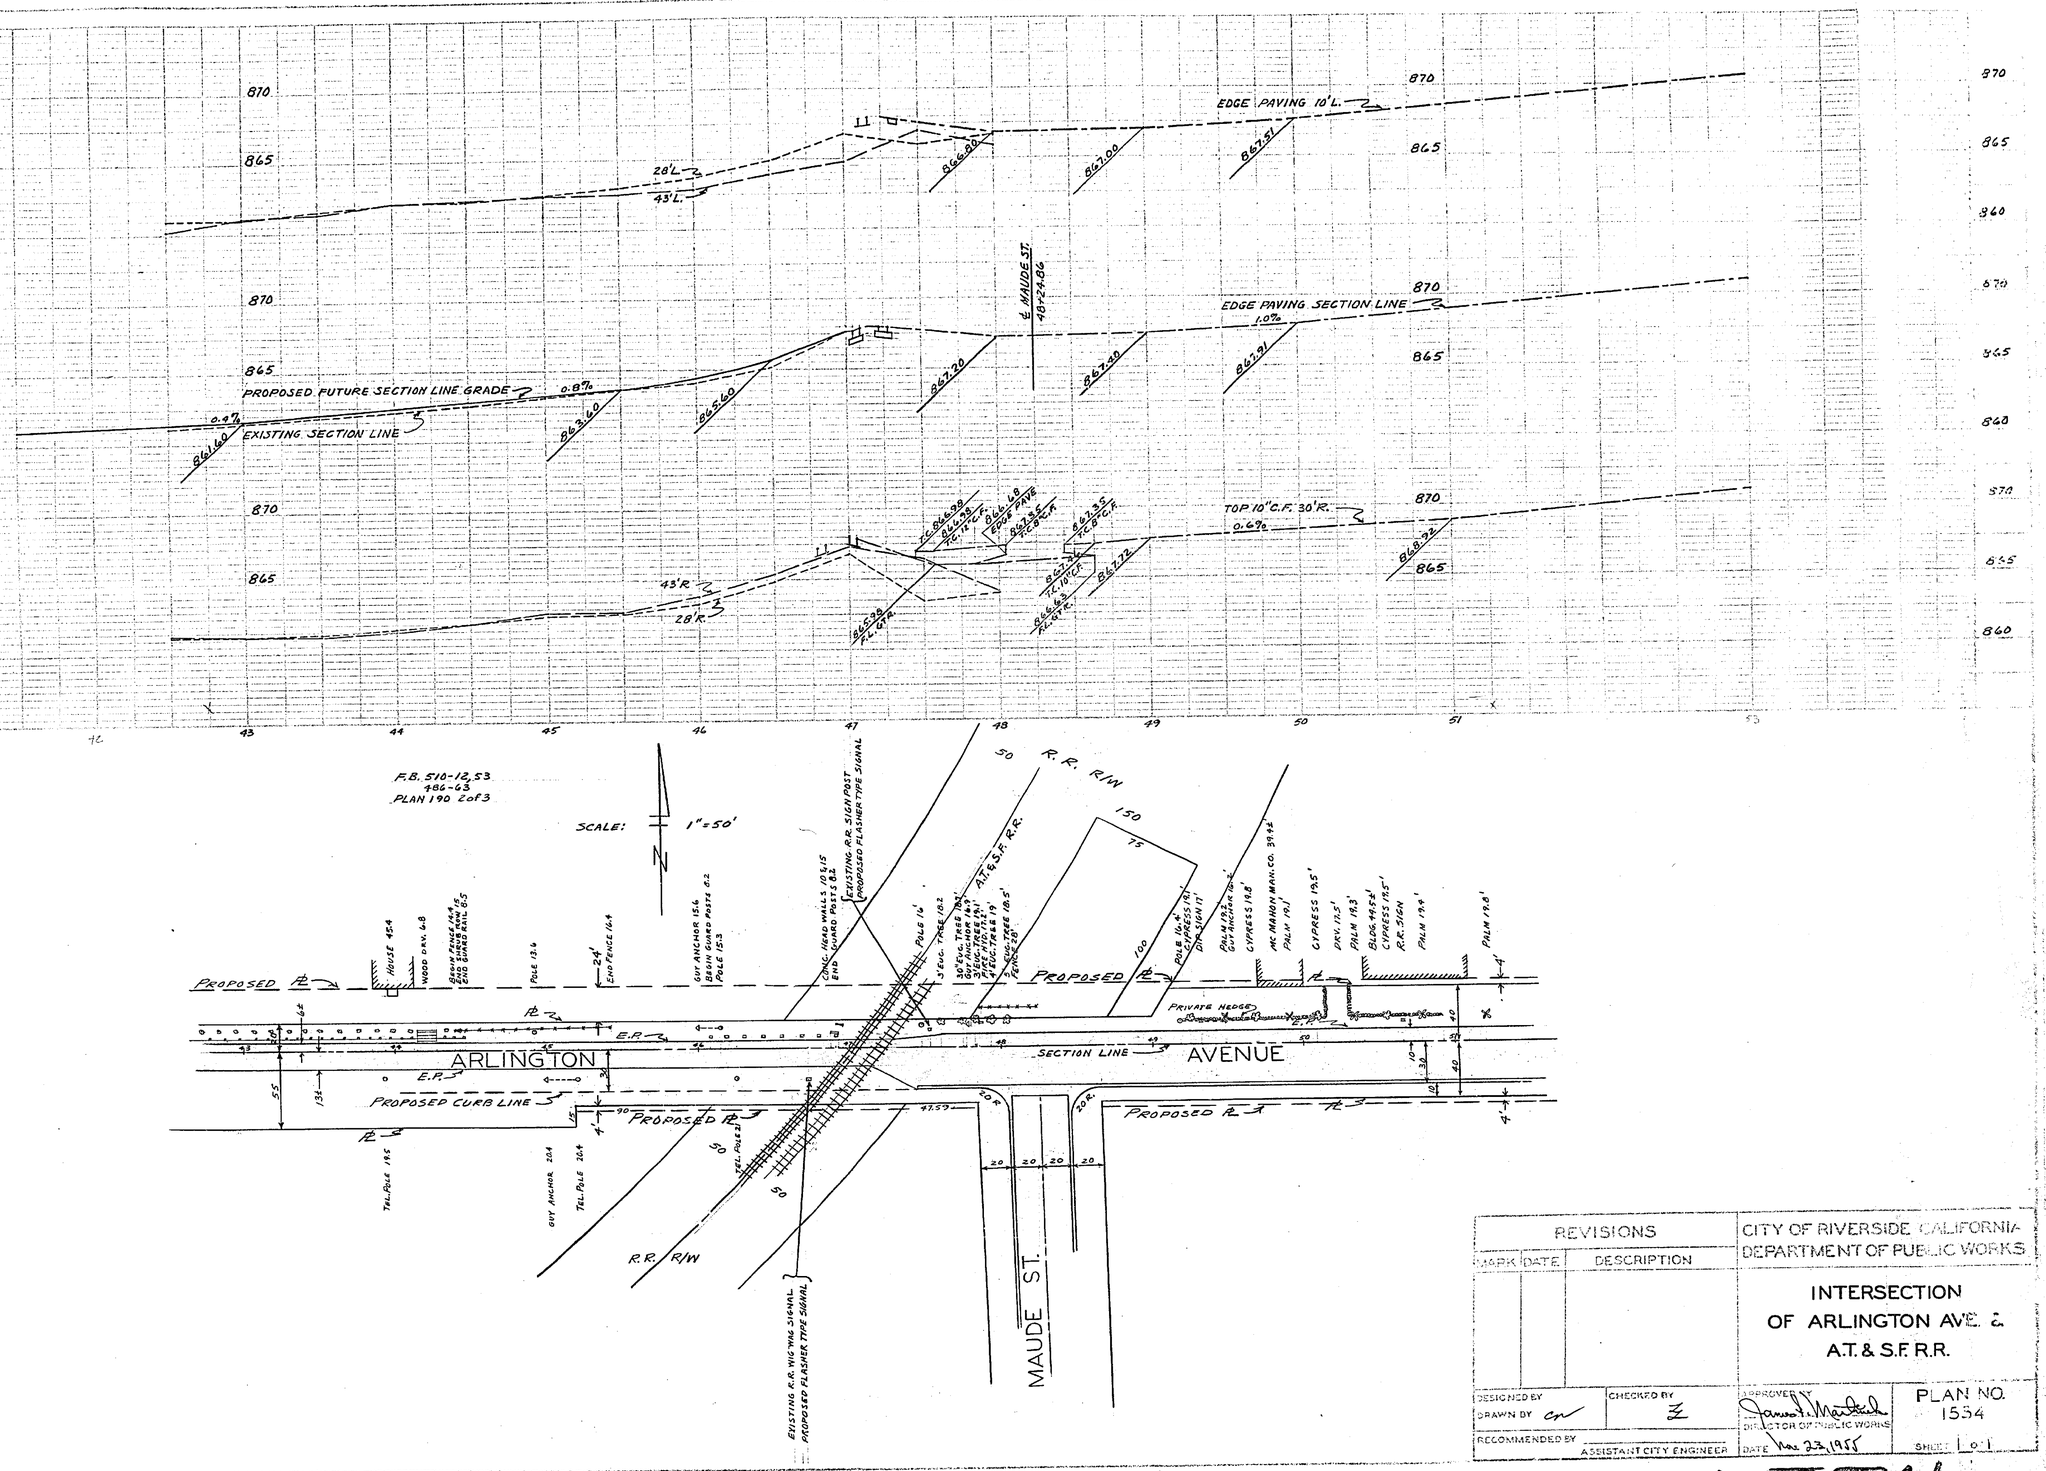

REVISIONS			CITY OF RIVERSIDE, CALIFORNIA
MARK	DATE	DESCRIPTION	DEPARTMENT OF PUBLIC WORKS
			INTERSECTION OF ARLINGTON AVE. & A.T. & S.F. R.R.
DESIGNED BY		CHECKED BY	APPROVED James T. Mansfield DIRECTOR OF PUBLIC WORKS
DRAWN BY CM			PLAN NO. 1554
RECOMMENDED BY ASSISTANT CITY ENGINEER			DATE Mar 23, 1955 SHEET 1 of 1

1554