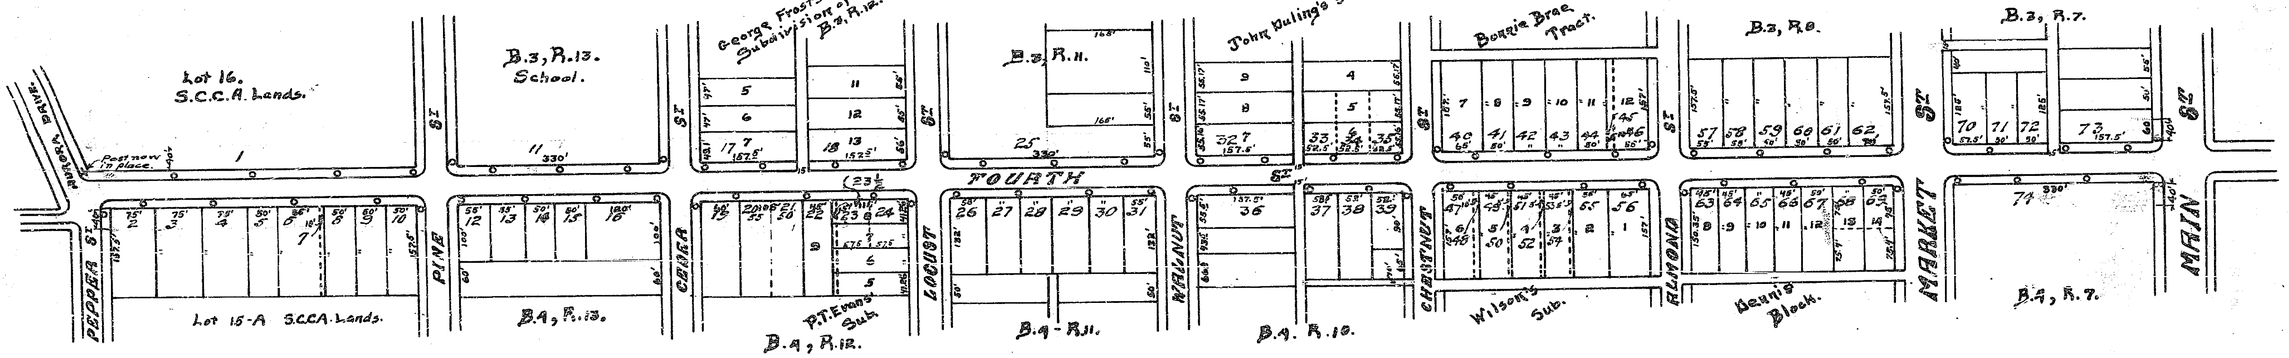DIAGRAM SHOWING PROPOSED LIGHTING SYSTEM ON FOURTH ST. FROM MAIN ST. to PEPPER ST. AND THE DISTRICT BENEFITED