EXHIBIT "C"

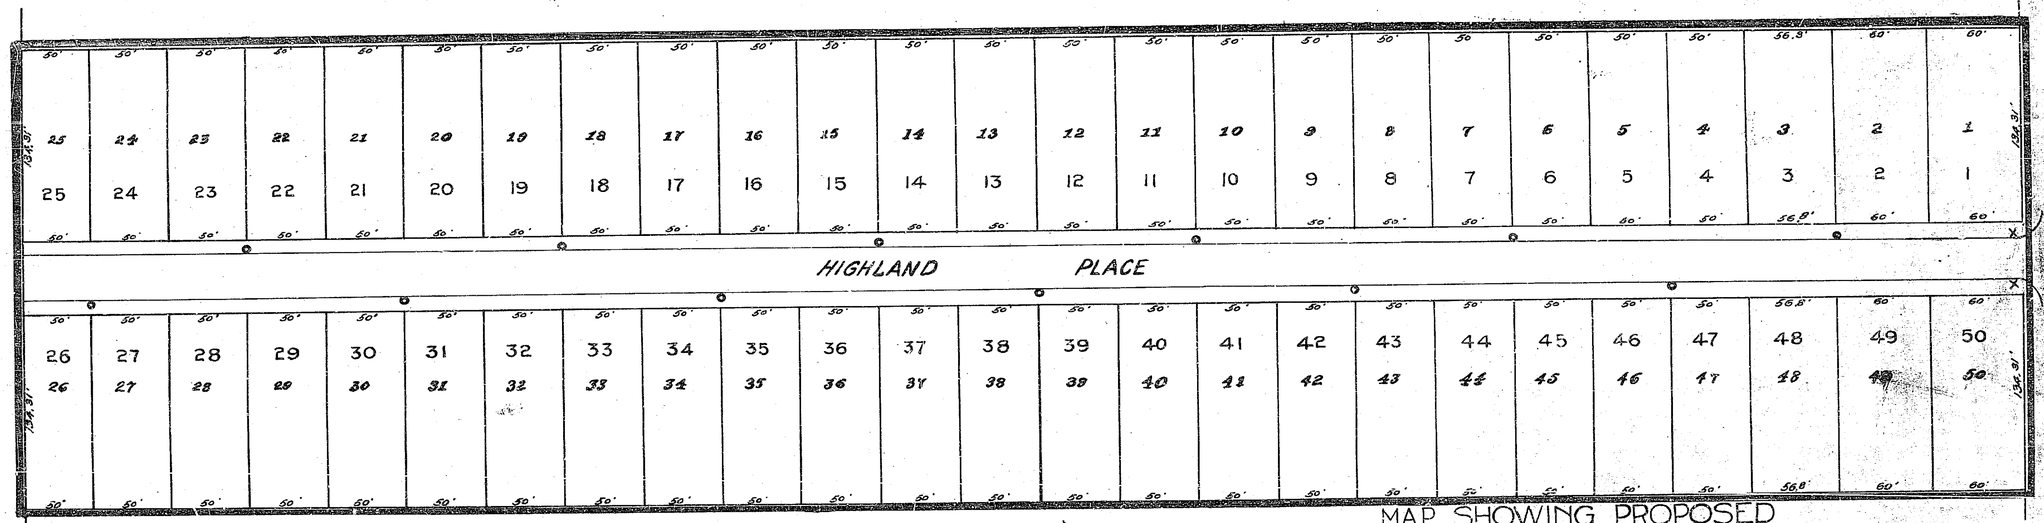

Note—

Concrete light standards, four lamp design to be installed are shown thus : ×
Concrete light standards, one lamp design to be installed are shown thus : ⊙
District benefited by the above installation and to be assessed to pay the costs of the same is bounded by a green line thus :——
Each piece of property to be assessed is numbered in red.

MAP SHOWING PROPOSED
ORNAMENTAL ELECTRIC LIGHTING SYSTEM
TO BE INSTALLED ON
HIGHLAND PLACE
—1916—.
A. P. CAMPBELL, CITY ENGINEER.

3/4J