VAN BUREN STREET EXTENSION CULVERT GAGE CANAL			
Drawing Number	Sheet Number	Total Sheets	Field Book
~~[illegible]~~	1	1	
Drawn by	Checked	Approved	

SCALE 1" = 40'

VAN BUREN STREET EXTENSION

CULVERT LOCATION

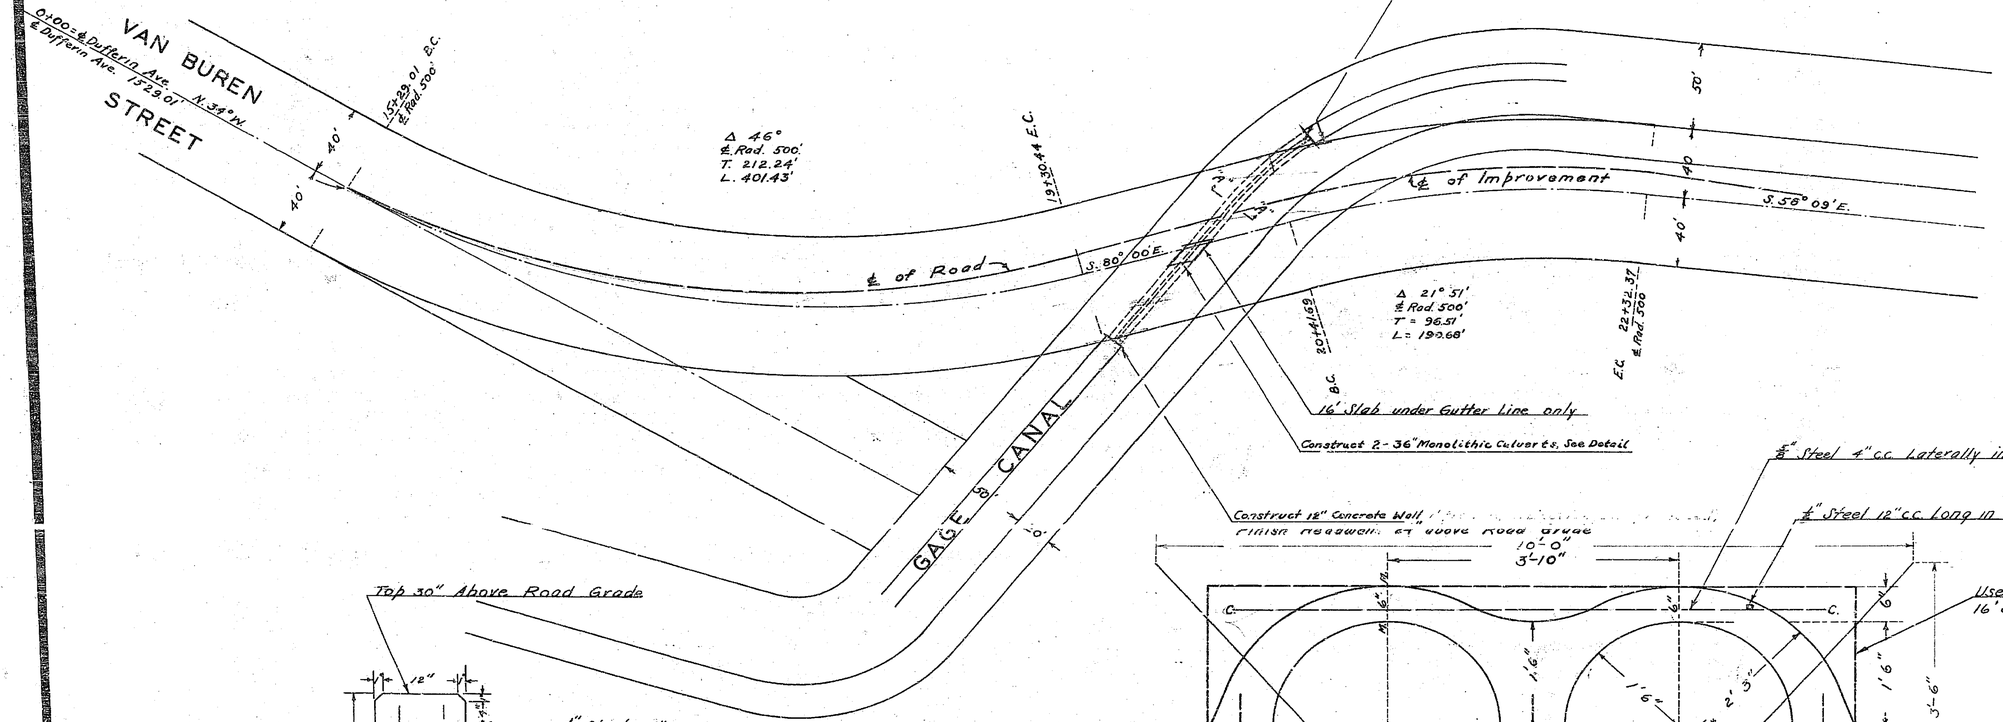

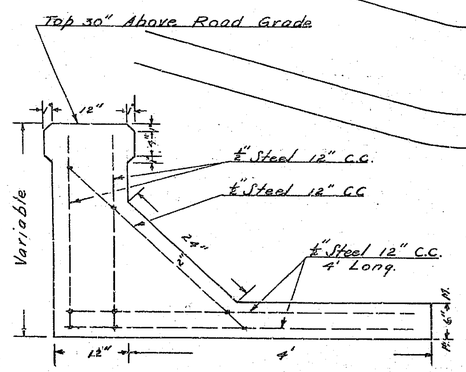

DETAIL of EAST HEADWALL

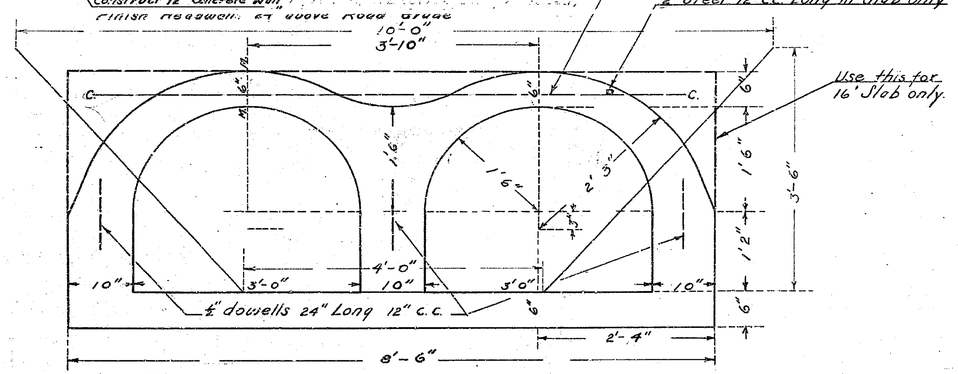

SECTION "A"-"A"
Scale 1"=1'

Concrete Mix to be 1-2-4

326 A A-89