378-B

PLAN AND PROFILE
OUTFALL SEWER LINE
FOR RIVERSIDE COLLEGE

BOARD OF EDUCATION
RIVERSIDE CITY JUNIOR COLLEGE DISTRICT

MAY - 1950 — BY — ALBERT A. WEBB CIVIL ENGINEER — SCALE :- AS SHOWN

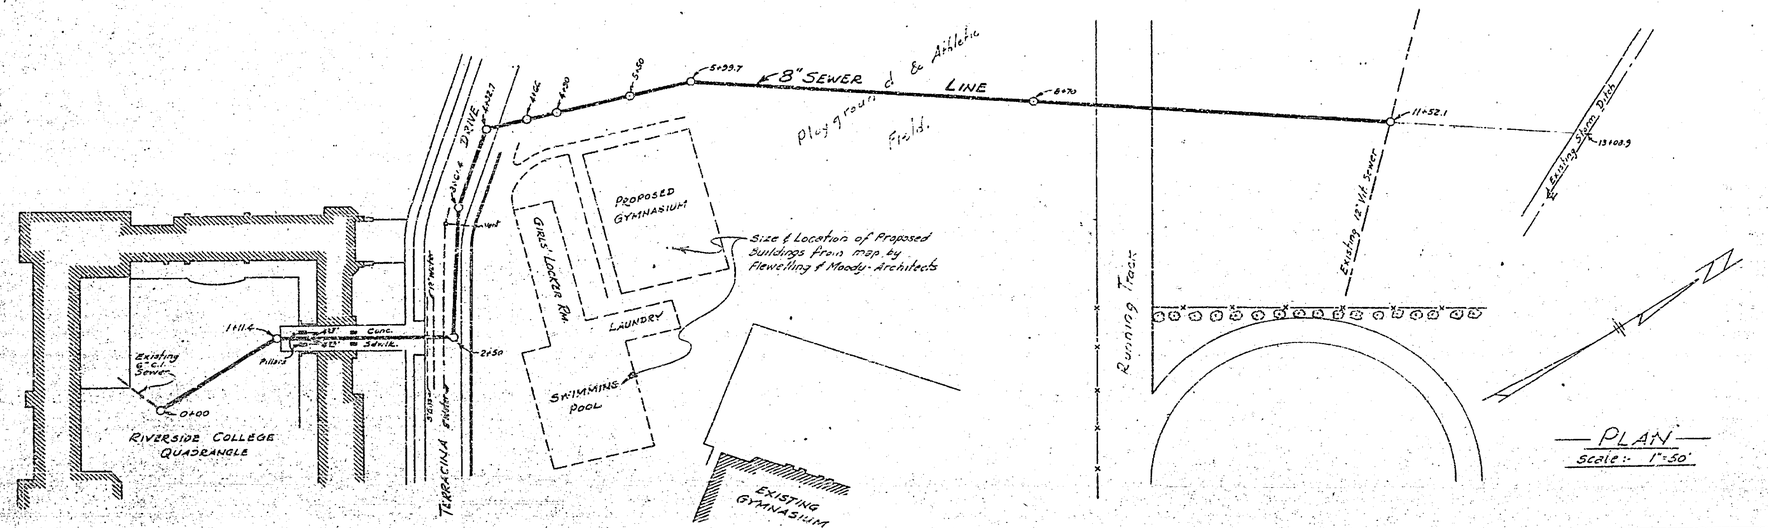

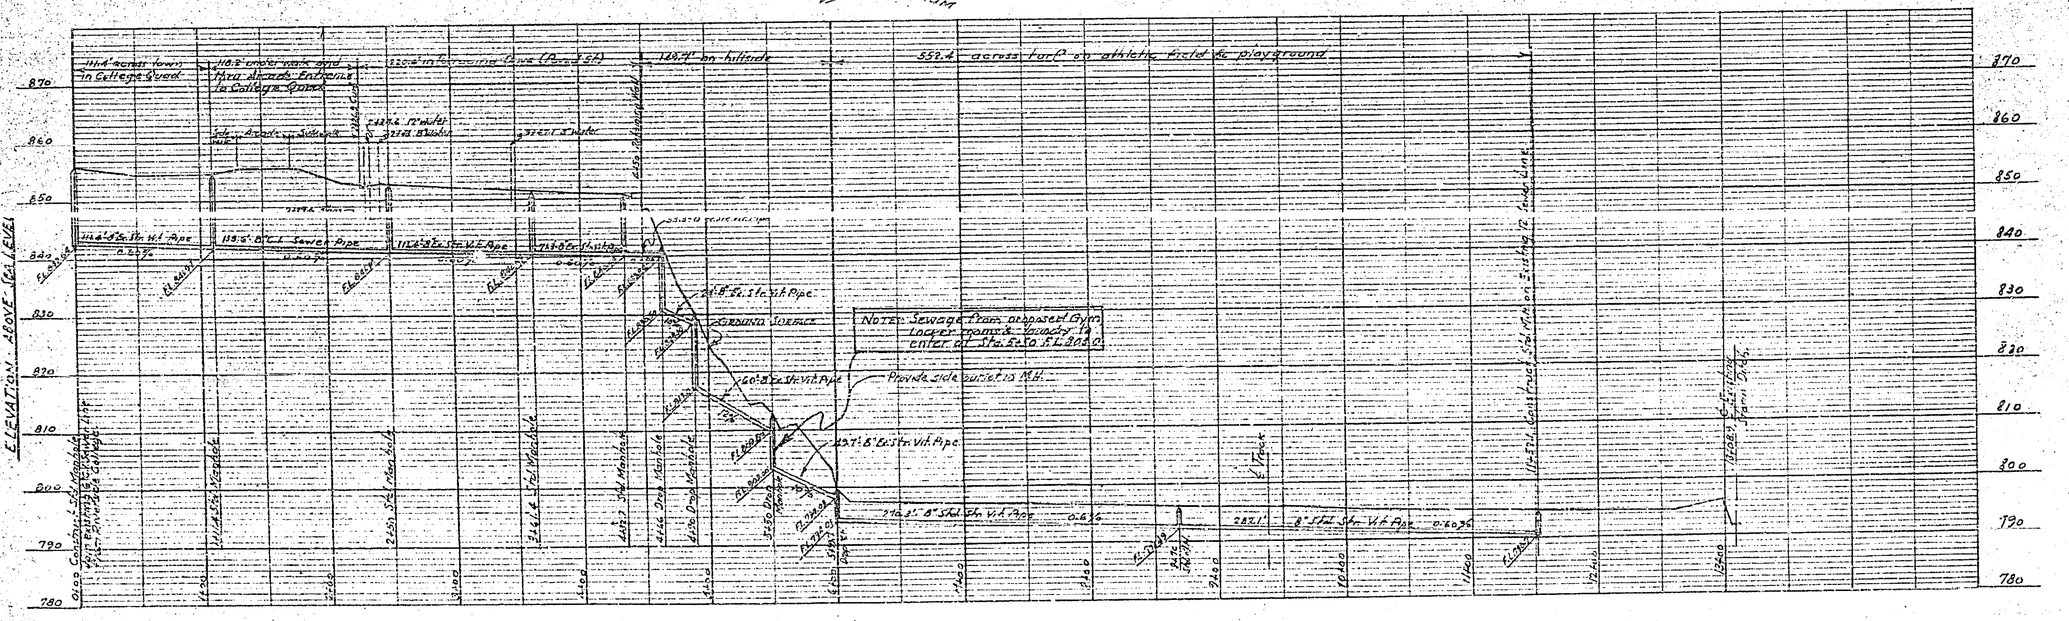

378 B