MAP SHOWING SEWER TO BE CONSTRUCTED IN EIGHTH STREET.

Scale, 1 in. Hor. = 50 ft. 1 in Ver. = 5 ft. A. P. Campbell, City Engineer.

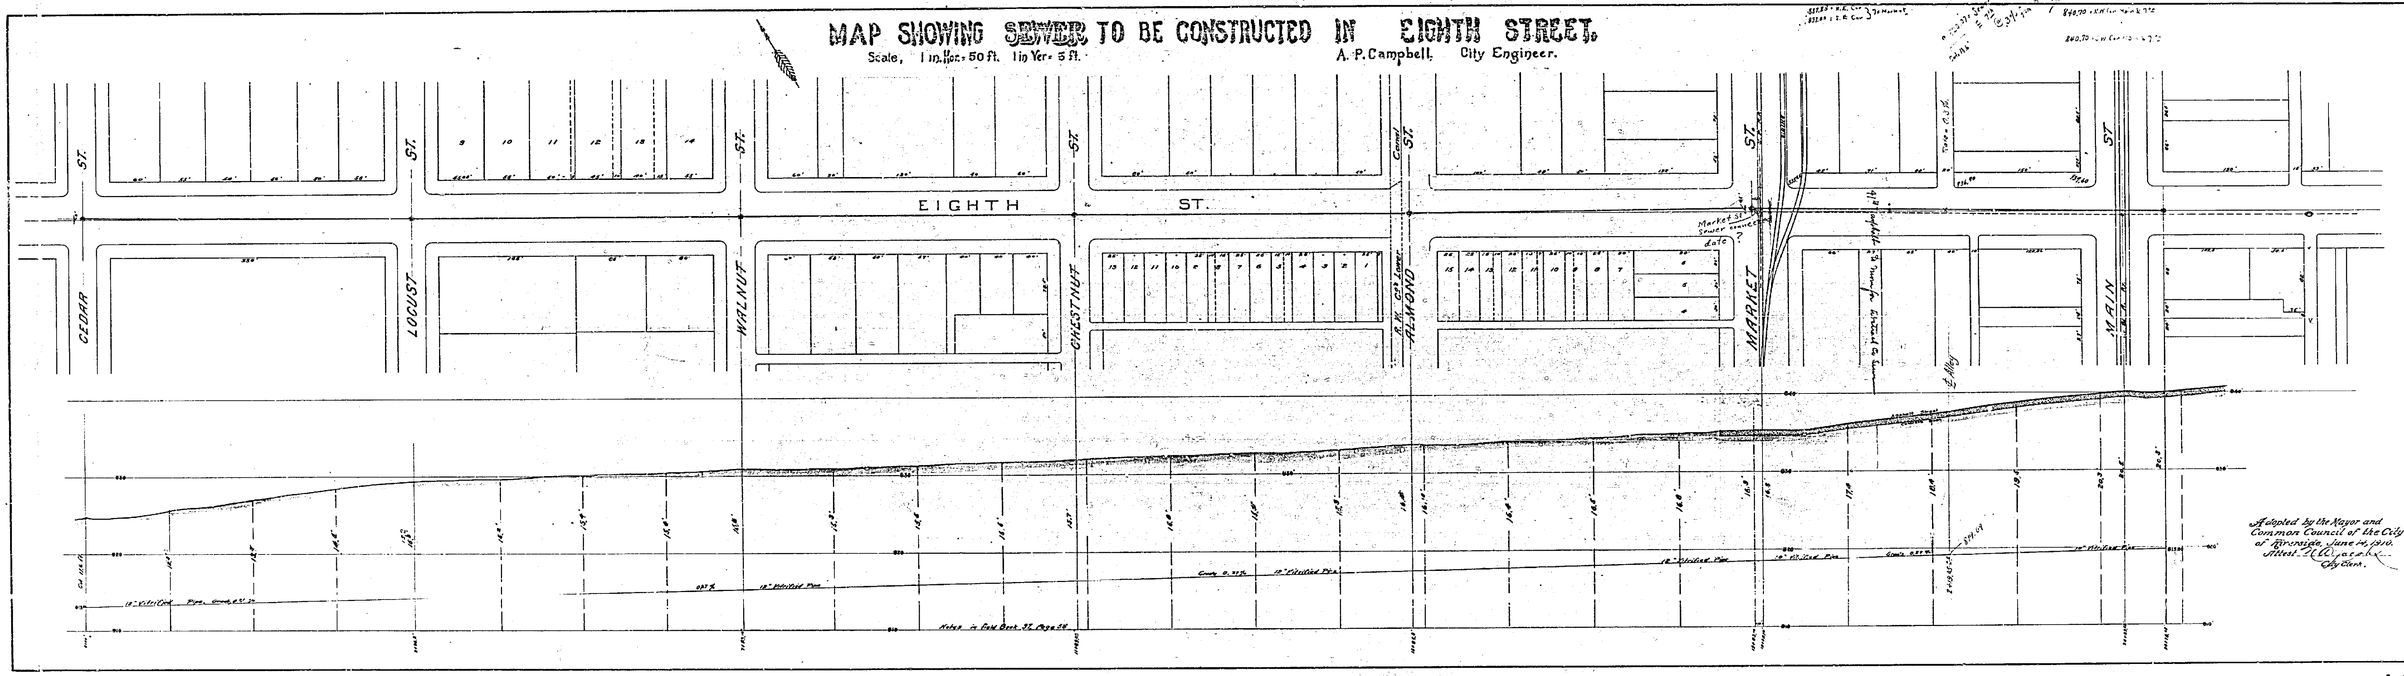

405