MAP SHOWING IMPROVEMENTS TO BE MADE ON LOCUST ST.

SCALE { 1 in. Hor. = 60 ft. / 1 in. Ver. = 6 ft.

A. P. CAMPBELL,
City Engineer.

Note— Improvements to be made on Locust Street are shown on this map as follows:
Curved curb to be constructed is shown thus:
Concrete gutter to be constructed is shown thus:
Macadam roadway to be constructed is shown thus: [illegible]
Block in concrete culvert to be constructed is shown thus [illegible] X
Alley entrances to be concreted are shown thus [illegible] (diagram No. 1)
Parking space to be graded is shown thus:

Cross-section of culvert to be constructed at X

Adopted by the Mayor and Common Council of the City of Riverside, California, this [illegible] day of [illegible] 1912.
Attest: [illegible]
City Clerk.

Filed in office of the City Engineer October 4th 1912 at 10 o'clock A.M.
A. P. Campbell
City Engineer.

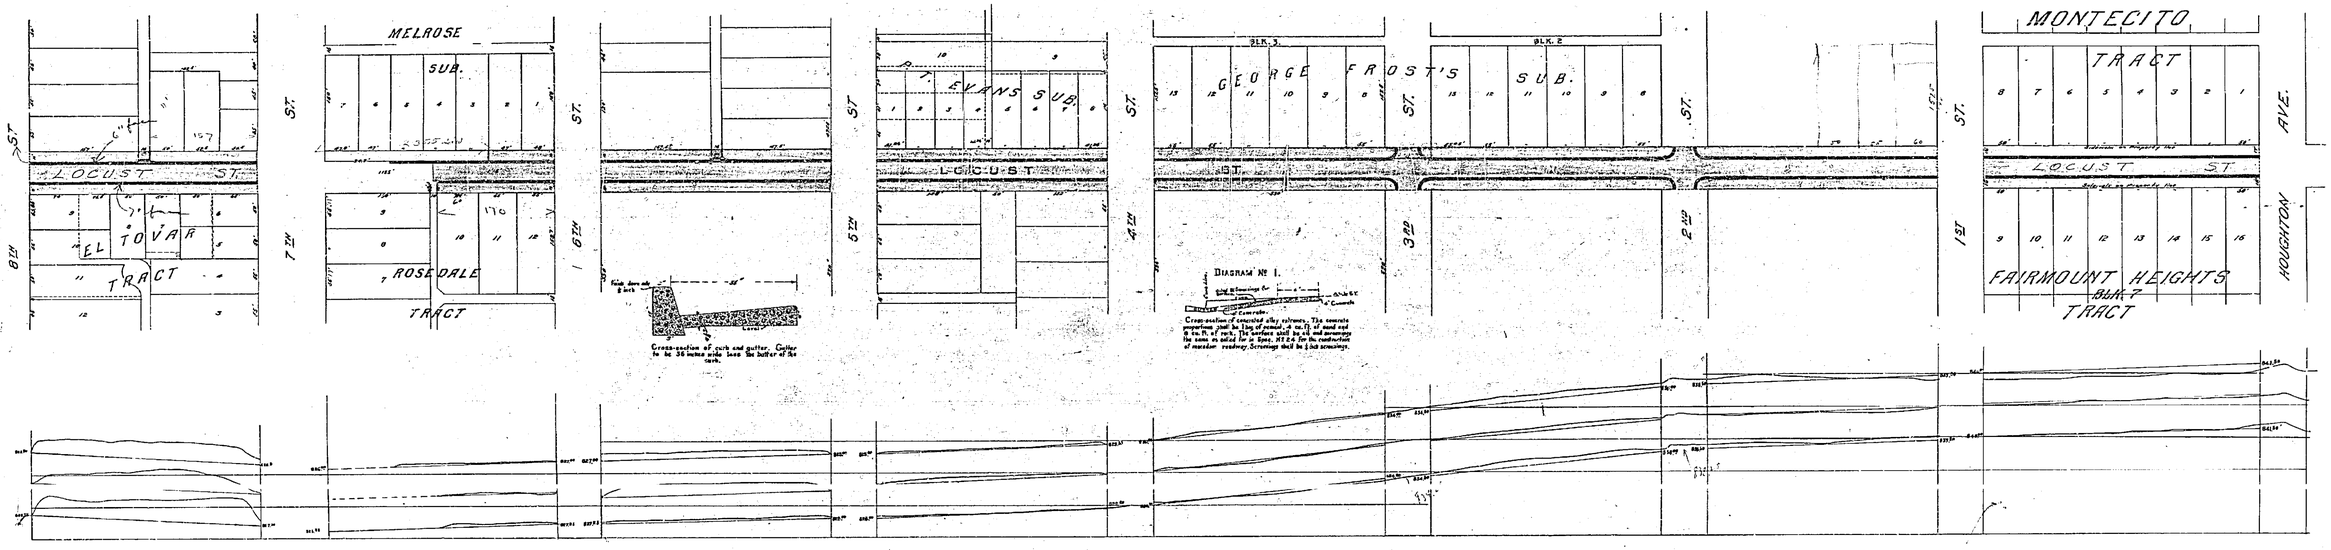

415