BPR DIV. No.	STATE	FEDERAL PROJECT NO.		SHEET No.
	CALIF.			

Crestmore Ave. Project FI
City of Riverside #

DIST.	COUNTY	ROUTE	SECTION	SHEET No.	

DISTRICT ENGINEER

APPROVED

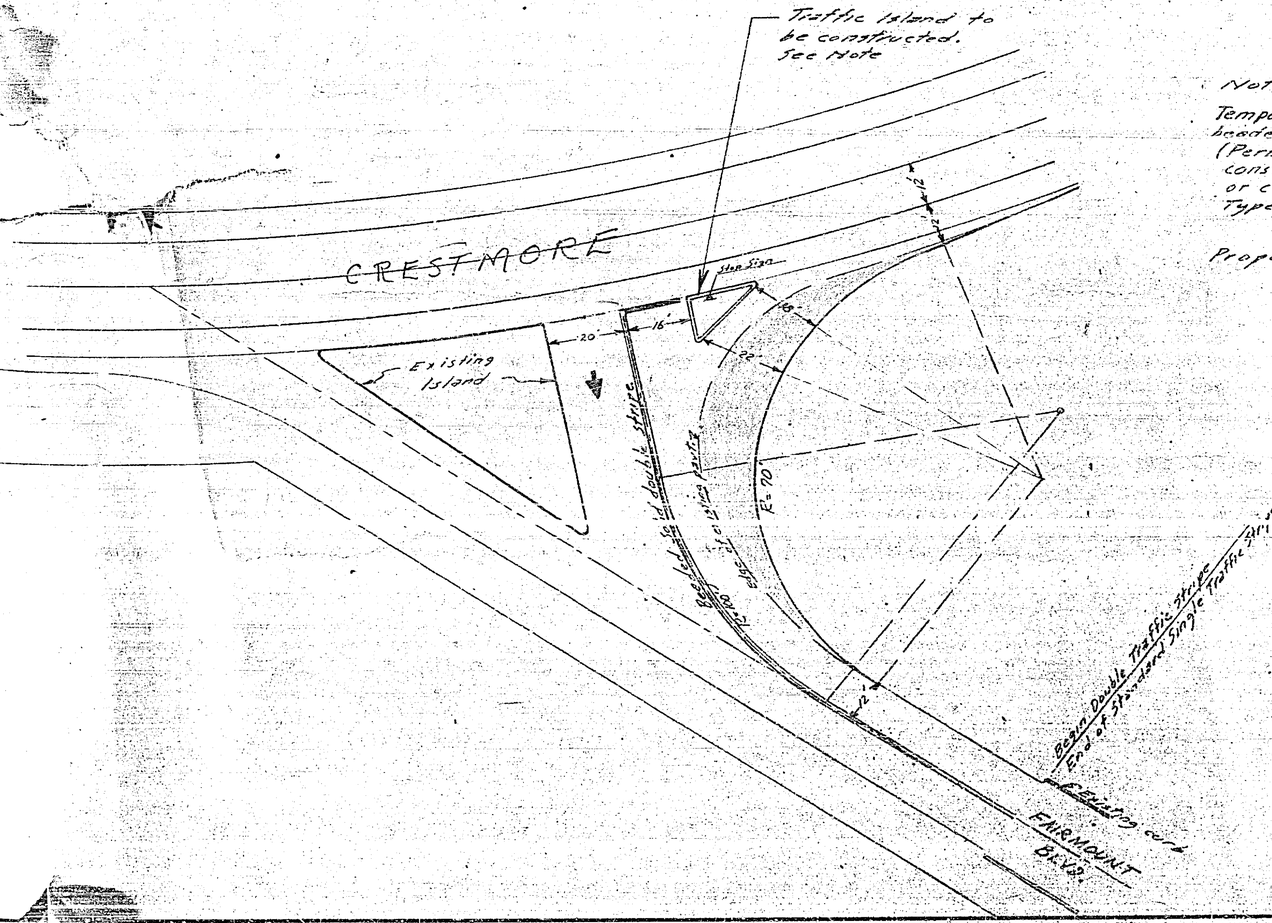

Note:

Temporary traffic island formed by beaded white line 12" wide (Permanent island would be constructed with raised bars or curbed with Type C1 or Type C3 curb)

Proposed pavement widening

4444

REVISED
FAIRMOUNT BLVD
INTERSECTION
Scale 1" = 20'