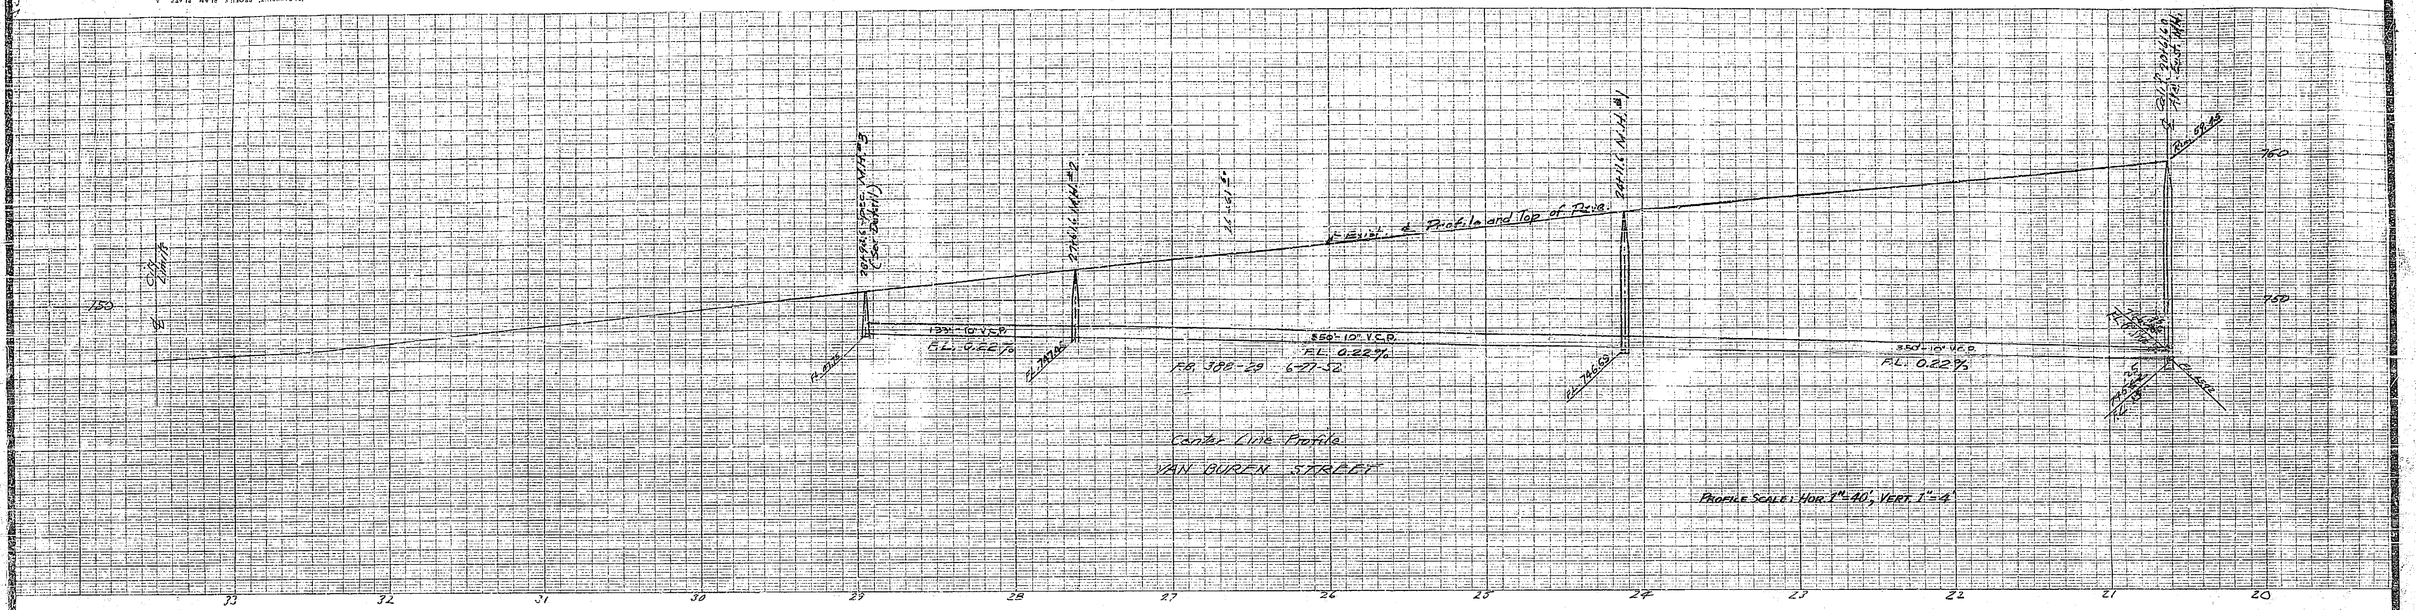

BLOCK 9, R.L.&I. CO. LANDS – M.B. 1/70 REC. S.B. CO.

BLOCK 10, R.L.&I. LANDS – M.B. 1/70 REC. S.B. CO.

NOTE: Sewer laterals to be located in the Field.

REVISIONS			CITY OF RIVERSIDE CALIFORNIA
MARK	DATE	DESCRIPTION	DEPARTMENT OF PUBLIC WORKS
		45-A	SEWER PLAN & PROFILE VAN BUREN BLVD. FROM CALIFORNIA AVE. N'ly 833'
DESIGNED BY	CHECKED BY W.H.	APPROVED BY DIRECTOR OF PUBLIC WORKS	45A
DRAWN BY N.B.			
RECOMMENDED BY ASSISTANT CITY ENGINEER		DATE April 17, 1957	SHEET