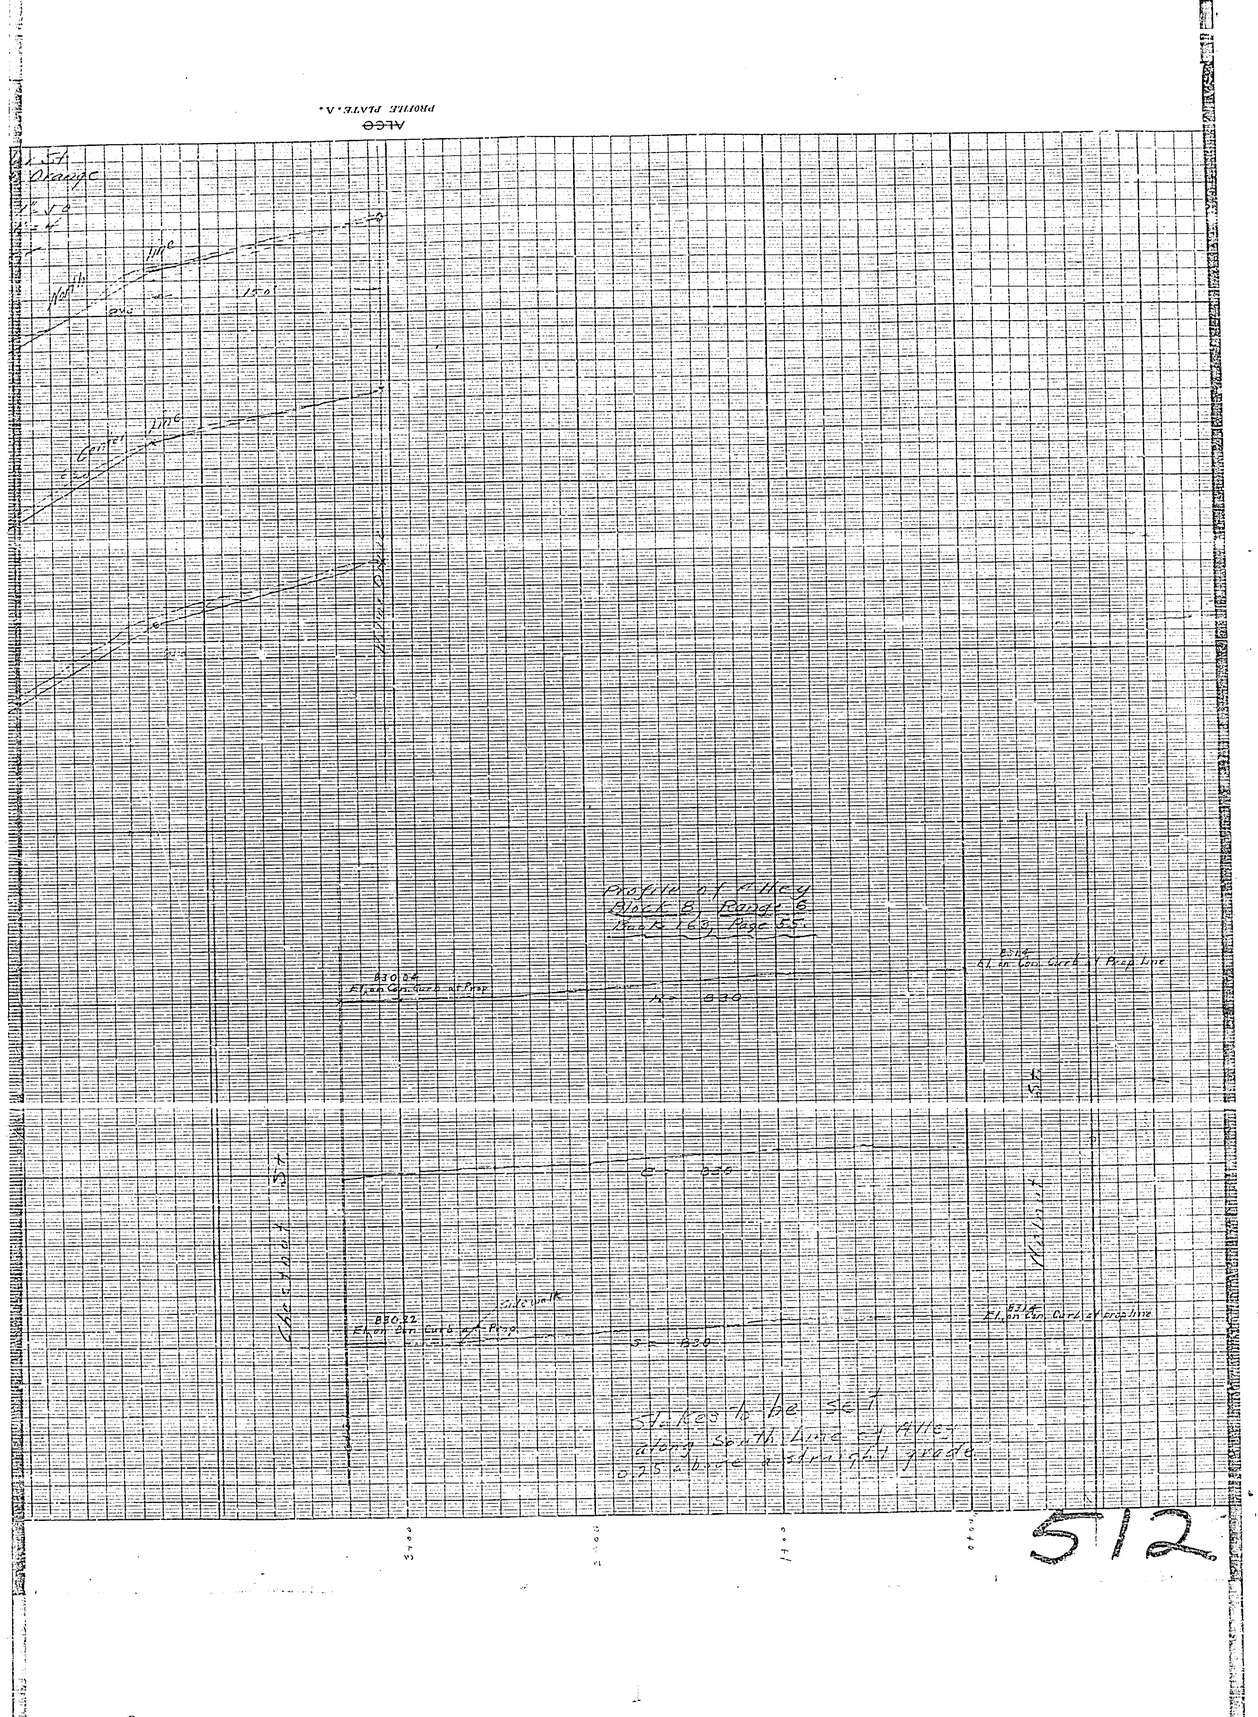

Orange
North line
Center line
Profile of Alley
Block 8, Range 6
Book 163, Page 55.
830.04
El. on Con. Curb at Prop.
N = 830
830.14
El. on Con. Curb at Prop. Line
Chestnut St.
Walnut St.
S = 830
830.22
El. on Con. Curb at Prop.
Sidewalk
830.14
El. on Con. Curb at Prop. Line
Stakes to be set
along South Line of Alley
0.25 above a straight grade

512