NAVEL COURT			
DRAWING NUMBER	SHEET NUMBER	TOTAL SHEETS	FIELD BOOKS
519	1	1	359
DRAWN BY	CHECKED BY	APPROVED BY	
2-3-42			

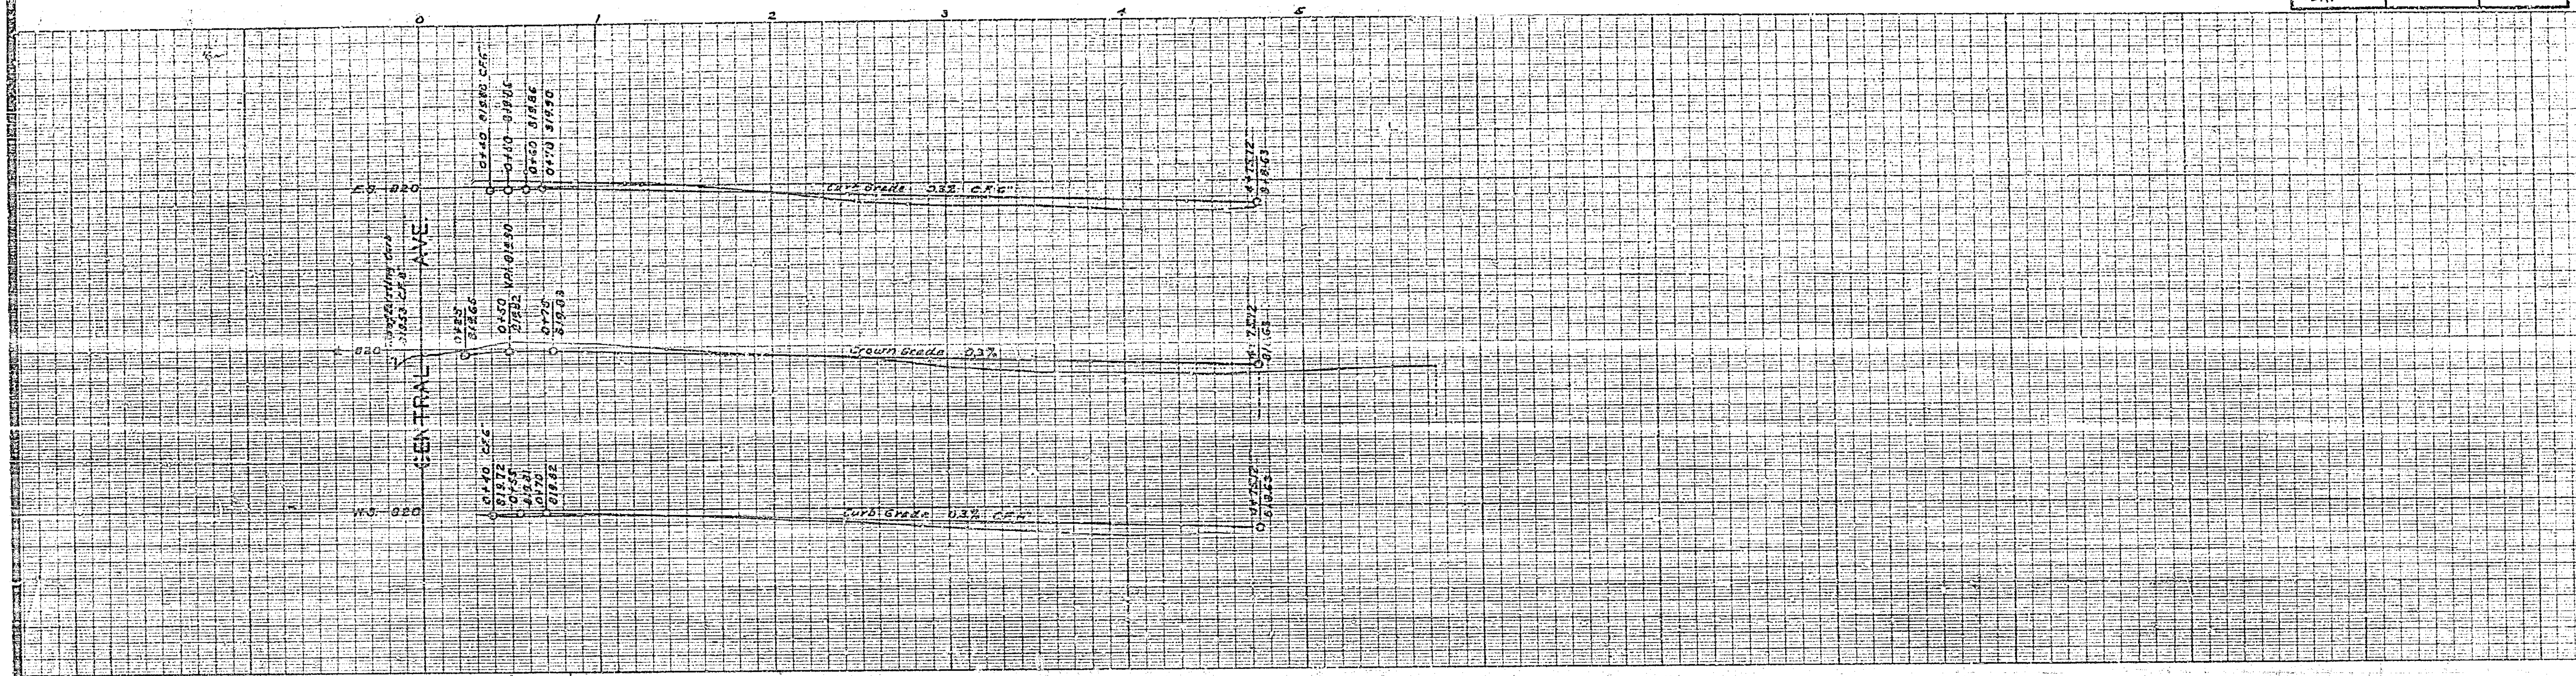

APPROVED ....
CITY ENGINEER. REG. ENG. 1312

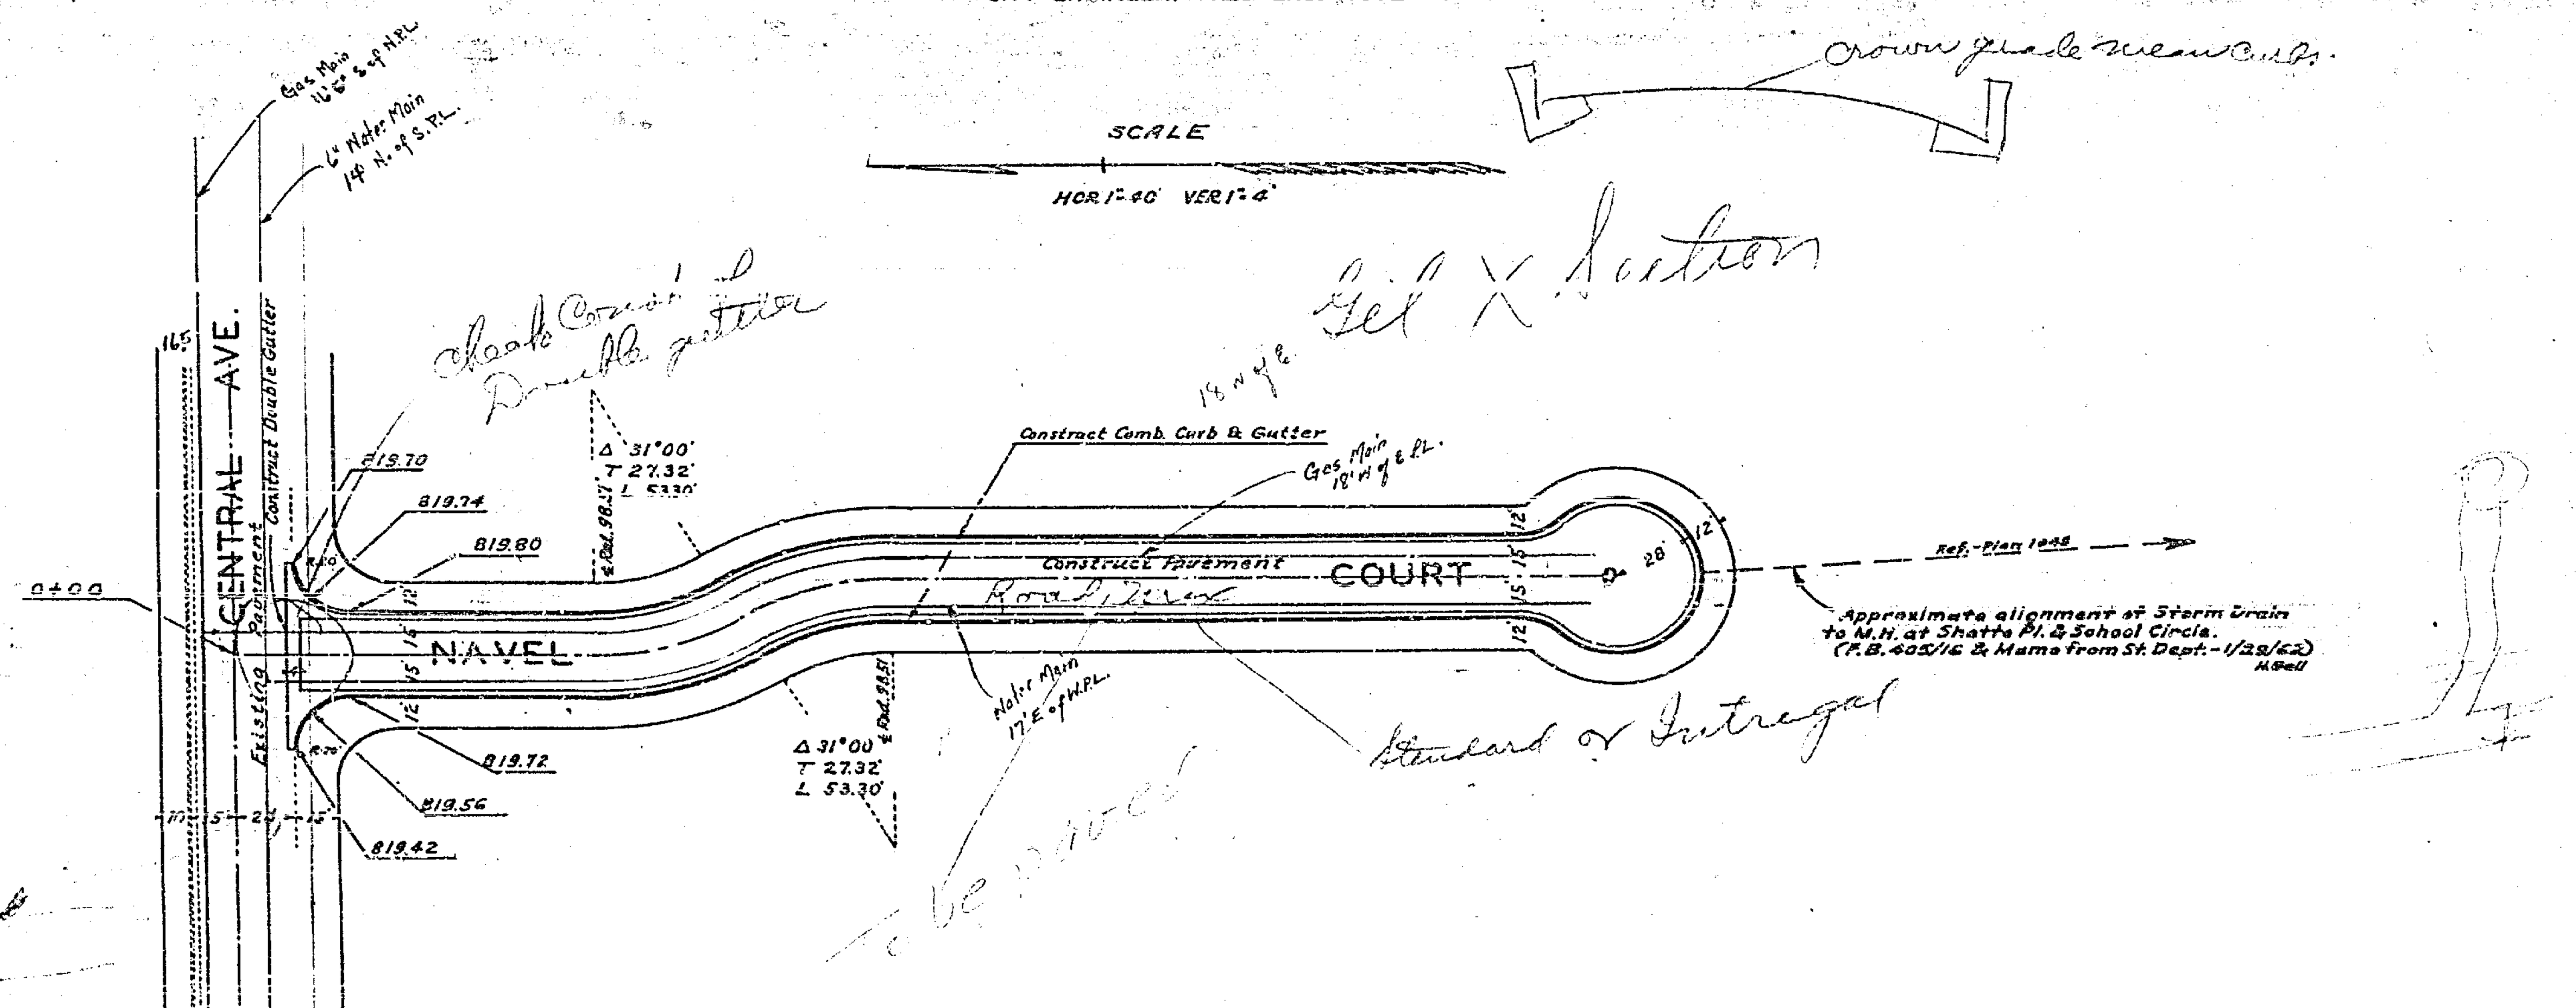

519