SIXTH ST. AND PACHAPPA AVE
CULVERT INSTALLATION

ENGINEERING DEPT. CITY OF RIVERSIDE

APPROVED _____
CITY ENGINEER
REG. ENG.º 1312

DRAWING NUMBER	SHEET NUMBER	TOTAL SHEETS	FIELD BOOKS
520-A-1	1	1	381-66
DRAWN BY	CHECKED BY	APPROVED BY	
GAF Jan. 1942			

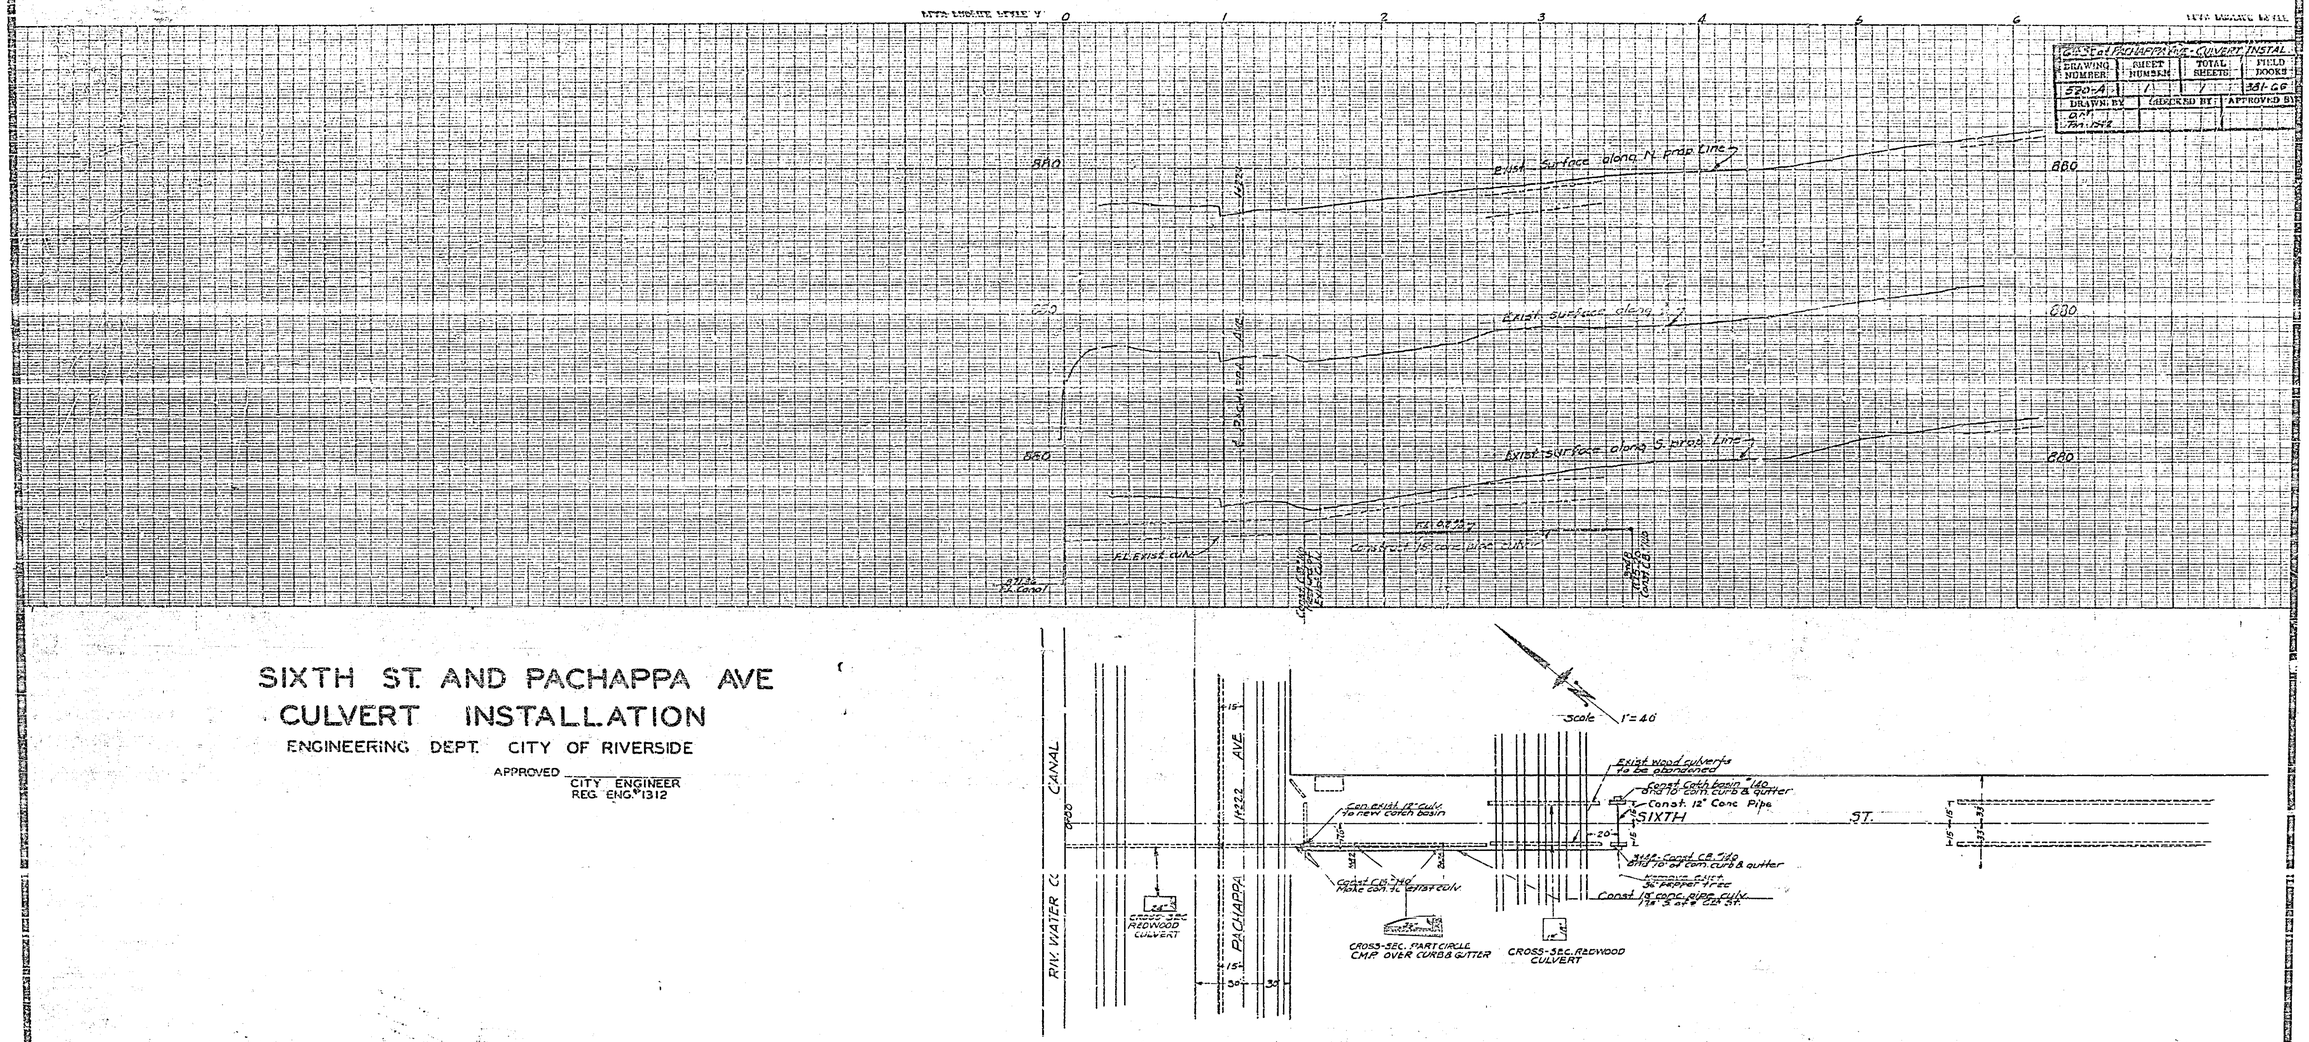

520