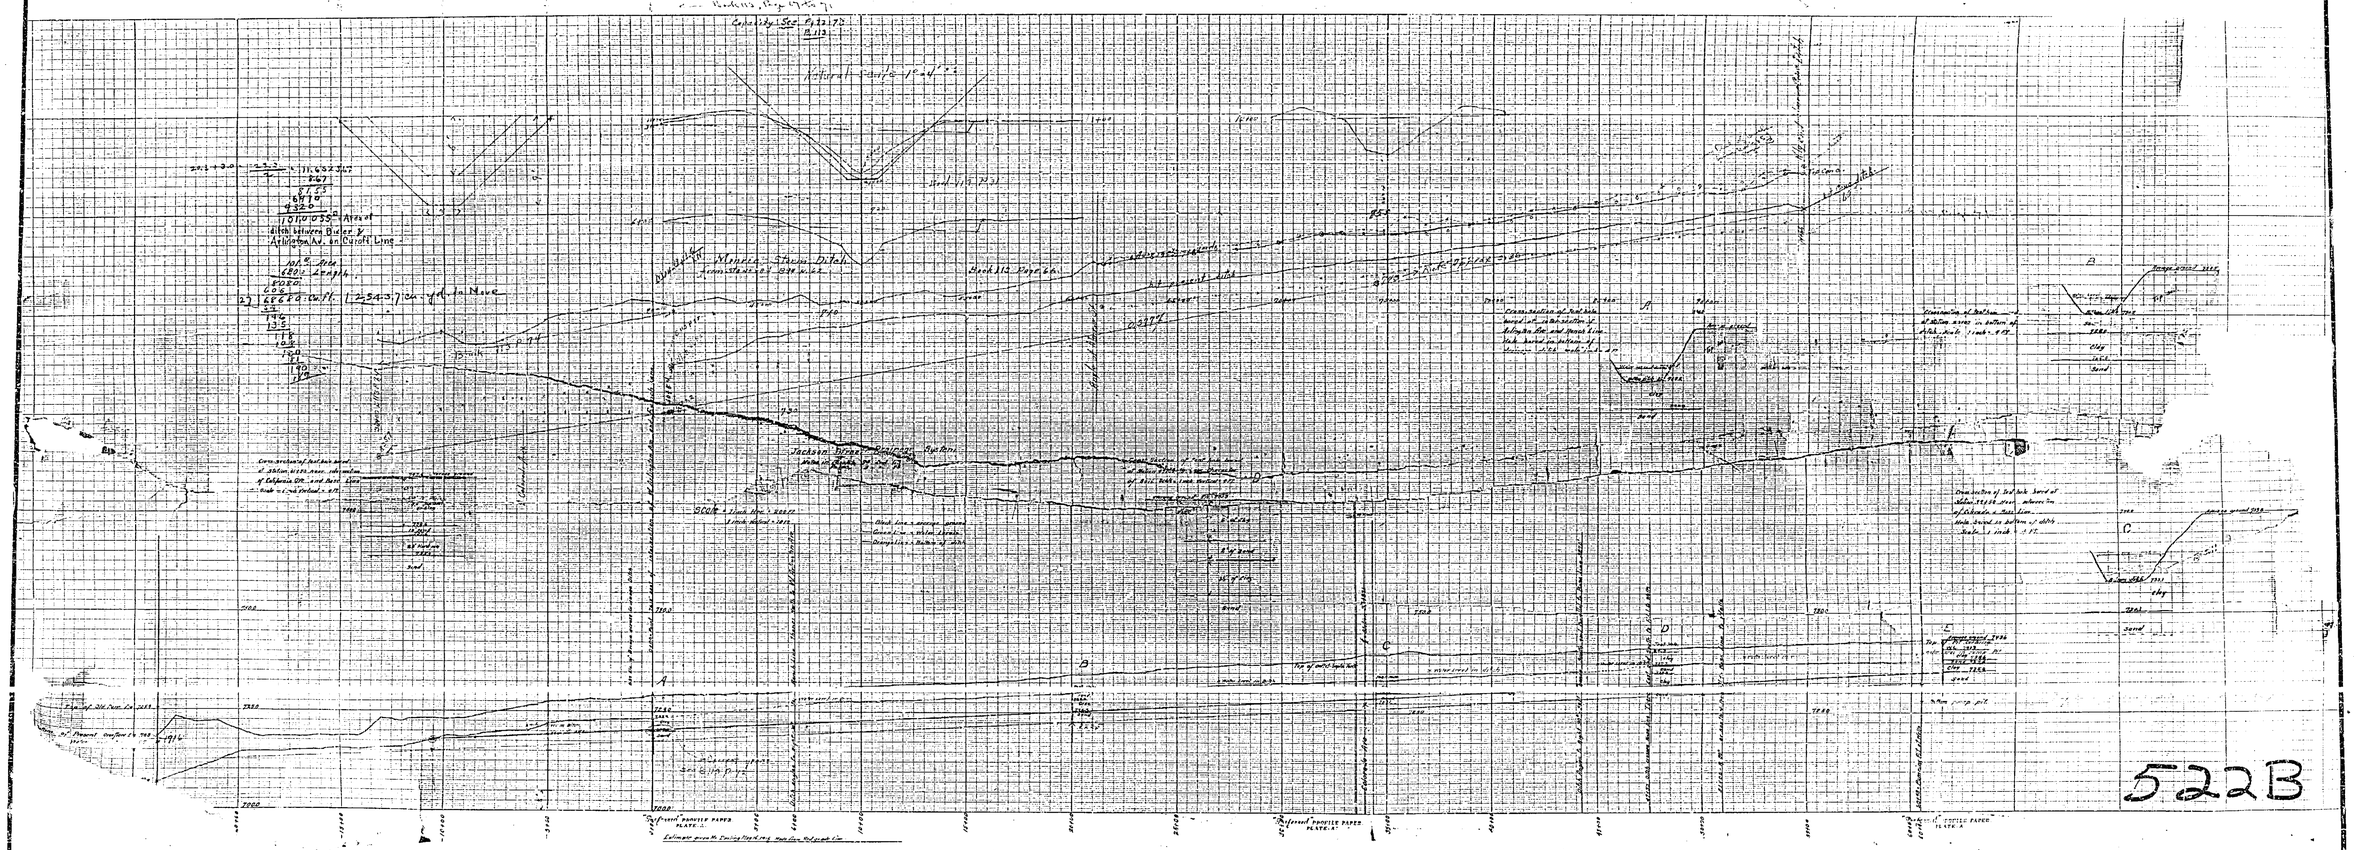
Natural Scale 1" = 4'
Monroe Storm Ditch
Jackson Street Drainage System
522B