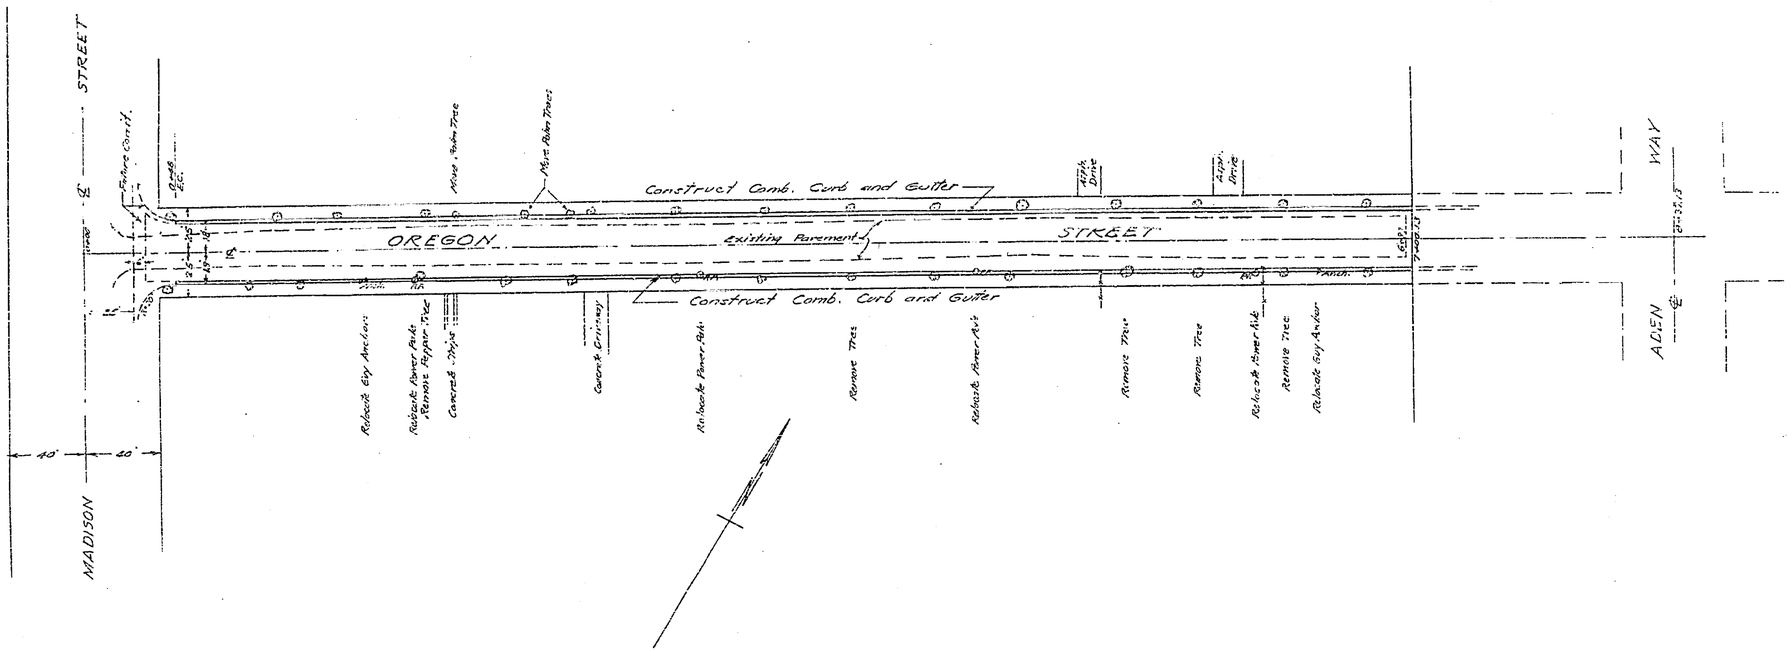

PLAN AND PROFILE
No. 573-A
FOR THE IMPROVEMENT OF
OREGON STREET
BETWEEN MADISON STREET AND ADEN WAY
F.B. 511-11 JULY 1951

SCALES HOR. 1" = 40'
VERT. 1" = 4'

APPROVED W. N. Irwin
REG. C.E. No. 3511 CITY ENGINEER

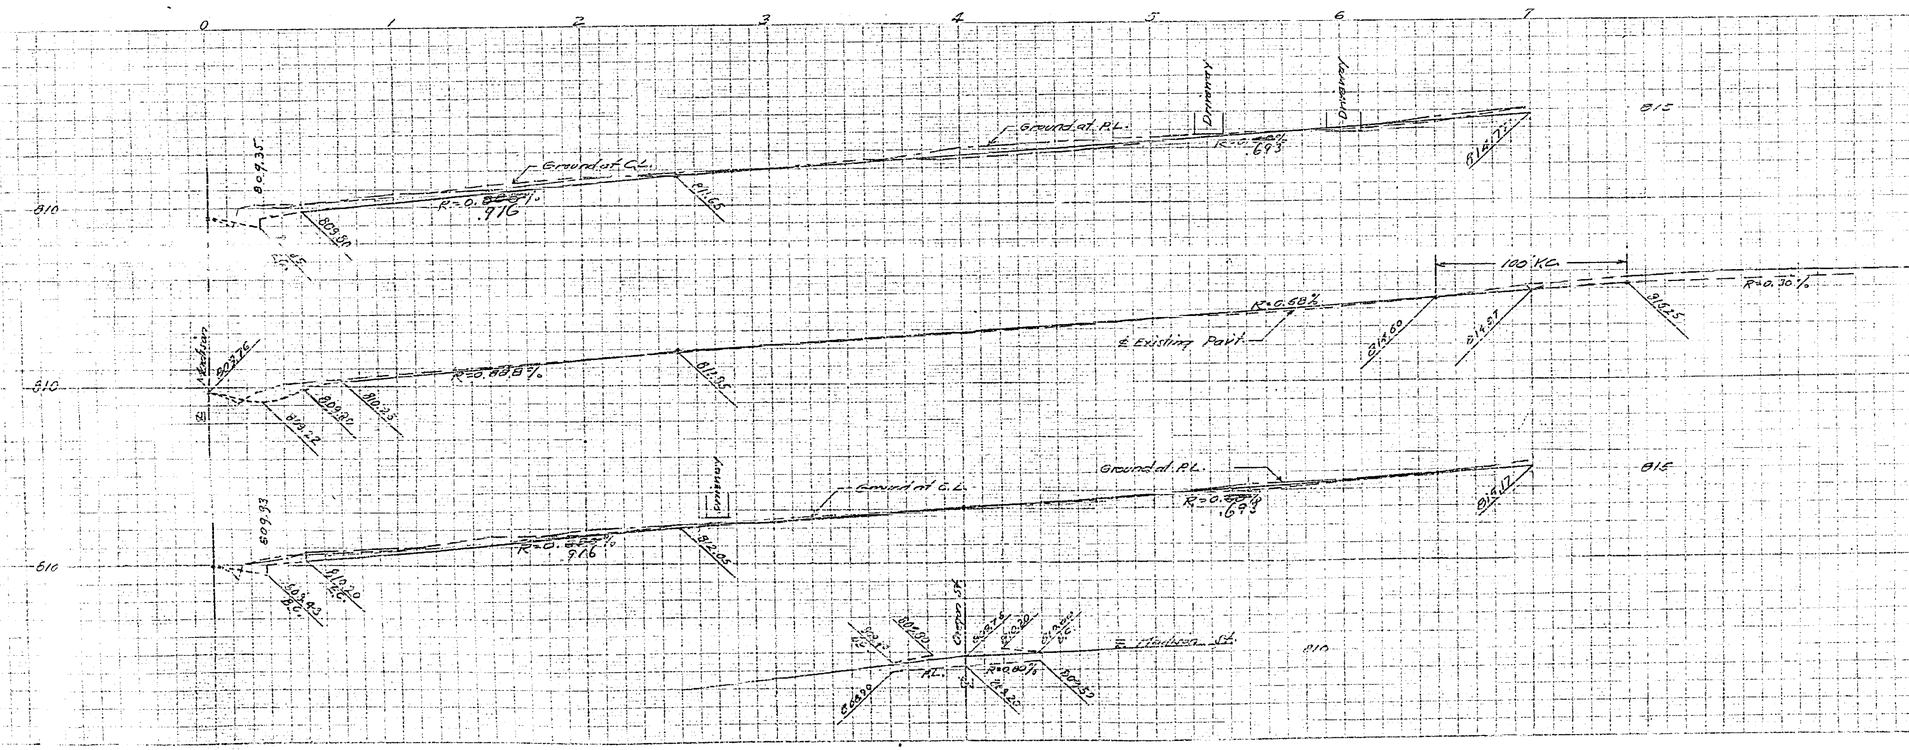

573A