NELSON & STREET IMPROVEMENTS			
Drawing No.	Sheet No.	Total Sheets	Field Book
601	1	2	309
Platted		Checked	

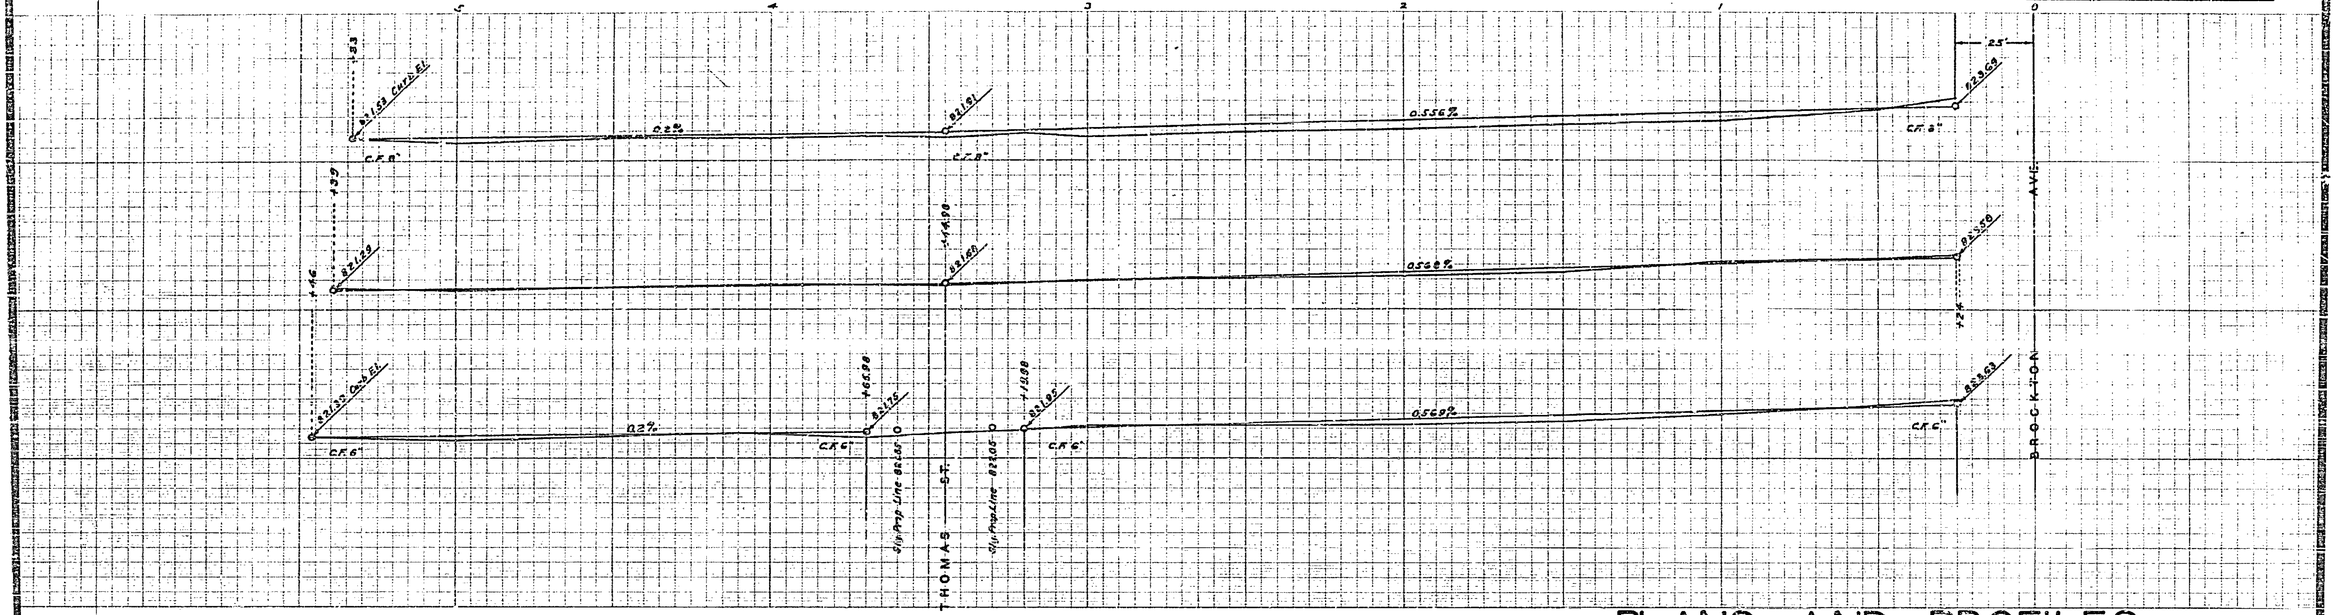

PLANS AND PROFILES

OF THE PROPOSED IMPROVEMENT OF

NELSON STREET
THOMAS STREET

ENGINEER DEPT. RIVERSIDE CALIF. 1936.

CITY (U.S.G.S.) DATUM PLANE

FIELD BOOK 309 PAGES 13 - 17

Constructed by Street Dept. 1936.

APPROVED.....
CITY ENGINEER.

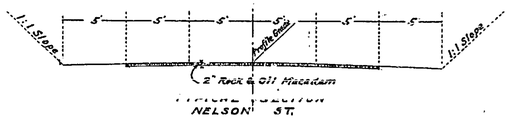

SCALE — HOR. 1" = 20'
VER. 1" = 4'

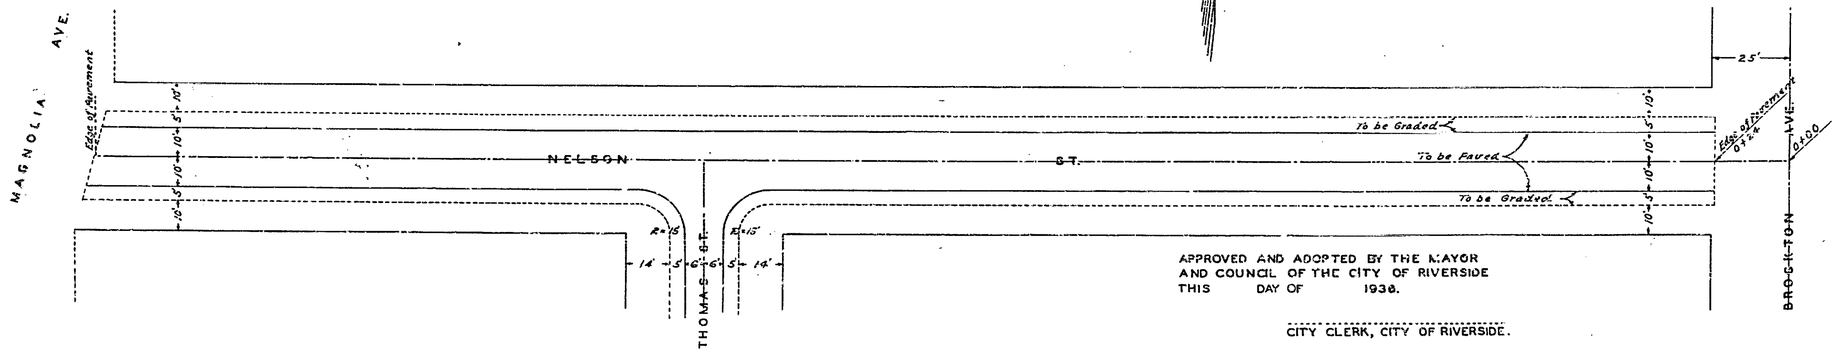

APPROVED AND ADOPTED BY THE MAYOR AND COUNCIL OF THE CITY OF RIVERSIDE THIS DAY OF 1936.

CITY CLERK, CITY OF RIVERSIDE.