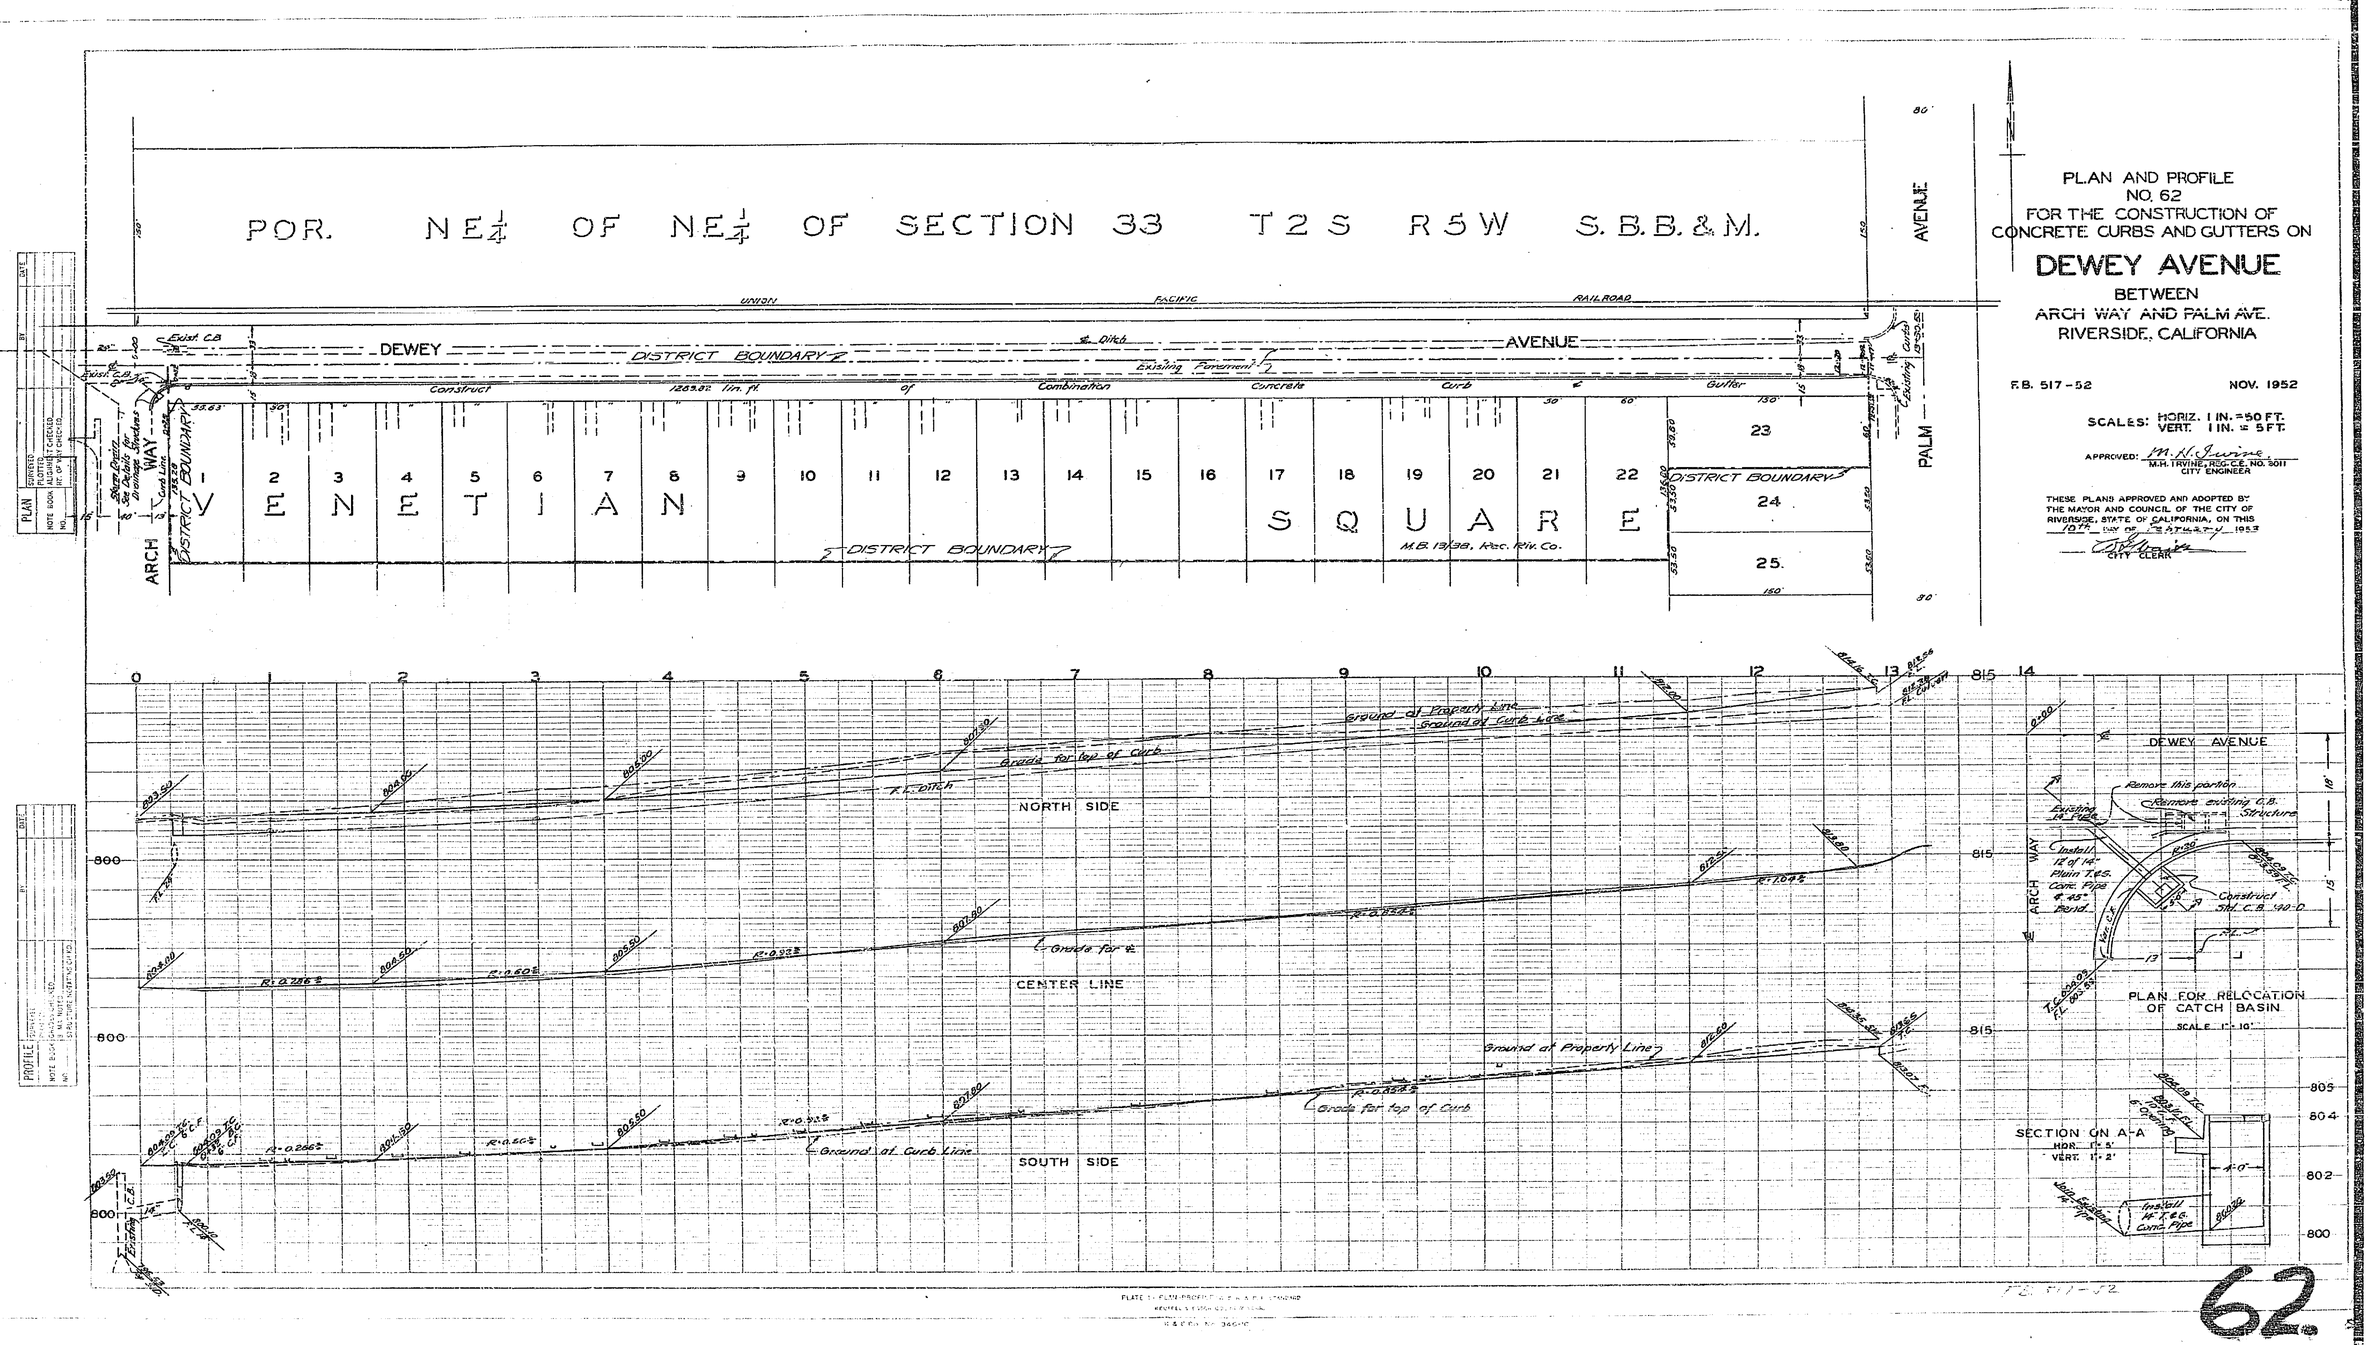

PLAN AND PROFILE
NO. 62
FOR THE CONSTRUCTION OF
CONCRETE CURBS AND GUTTERS ON

DEWEY AVENUE

BETWEEN
ARCH WAY AND PALM AVE.
RIVERSIDE, CALIFORNIA

F.B. 517-52 NOV. 1952

SCALES: HORIZ. 1 IN. = 50 FT.
VERT. 1 IN. = 5 FT.

APPROVED: M.H. Irvine
M.H. IRVINE, REG. C.E. NO. 3011
CITY ENGINEER

THESE PLANS APPROVED AND ADOPTED BY THE MAYOR AND COUNCIL OF THE CITY OF RIVERSIDE, STATE OF CALIFORNIA, ON THIS 10TH DAY OF February 1953

CITY CLERK

62