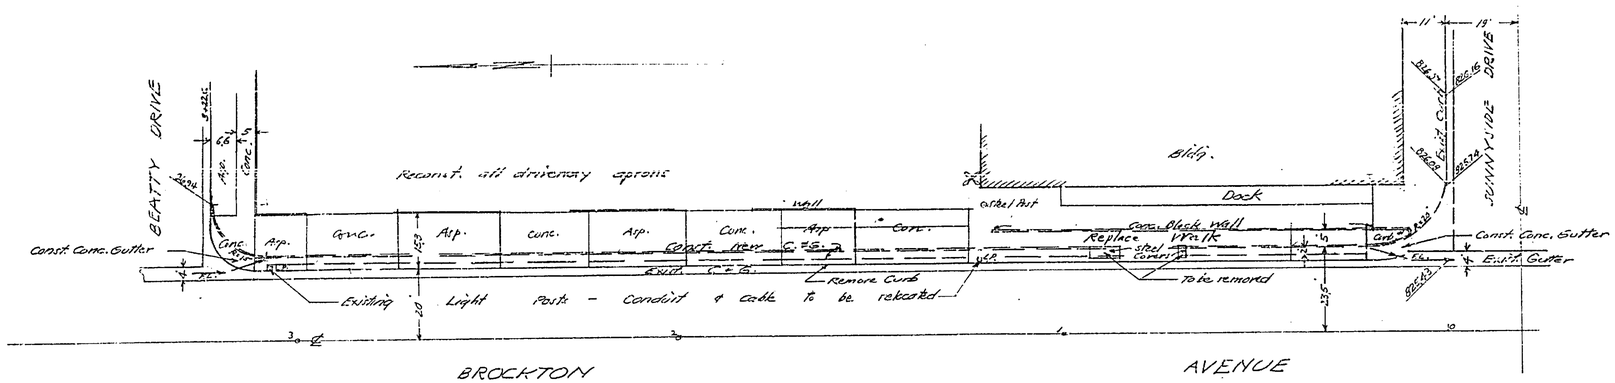

PLAN AND PROFILE
11+620-C
FOR THE RELOCATION OF
CURB & GUTTER
ON THE EASTERLY SIDE OF
BROCKTON AVENUE
BETWEEN BEATTY & SUNNYSIDE DRIVES
CITY OF RIVERSIDE

F.B. 534-41,67 SCALES HOR. 1IN.= 20 FT. VERT. 1IN.= 2 FT.

APPROVED W. N. Irwine
CITY ENGINEER

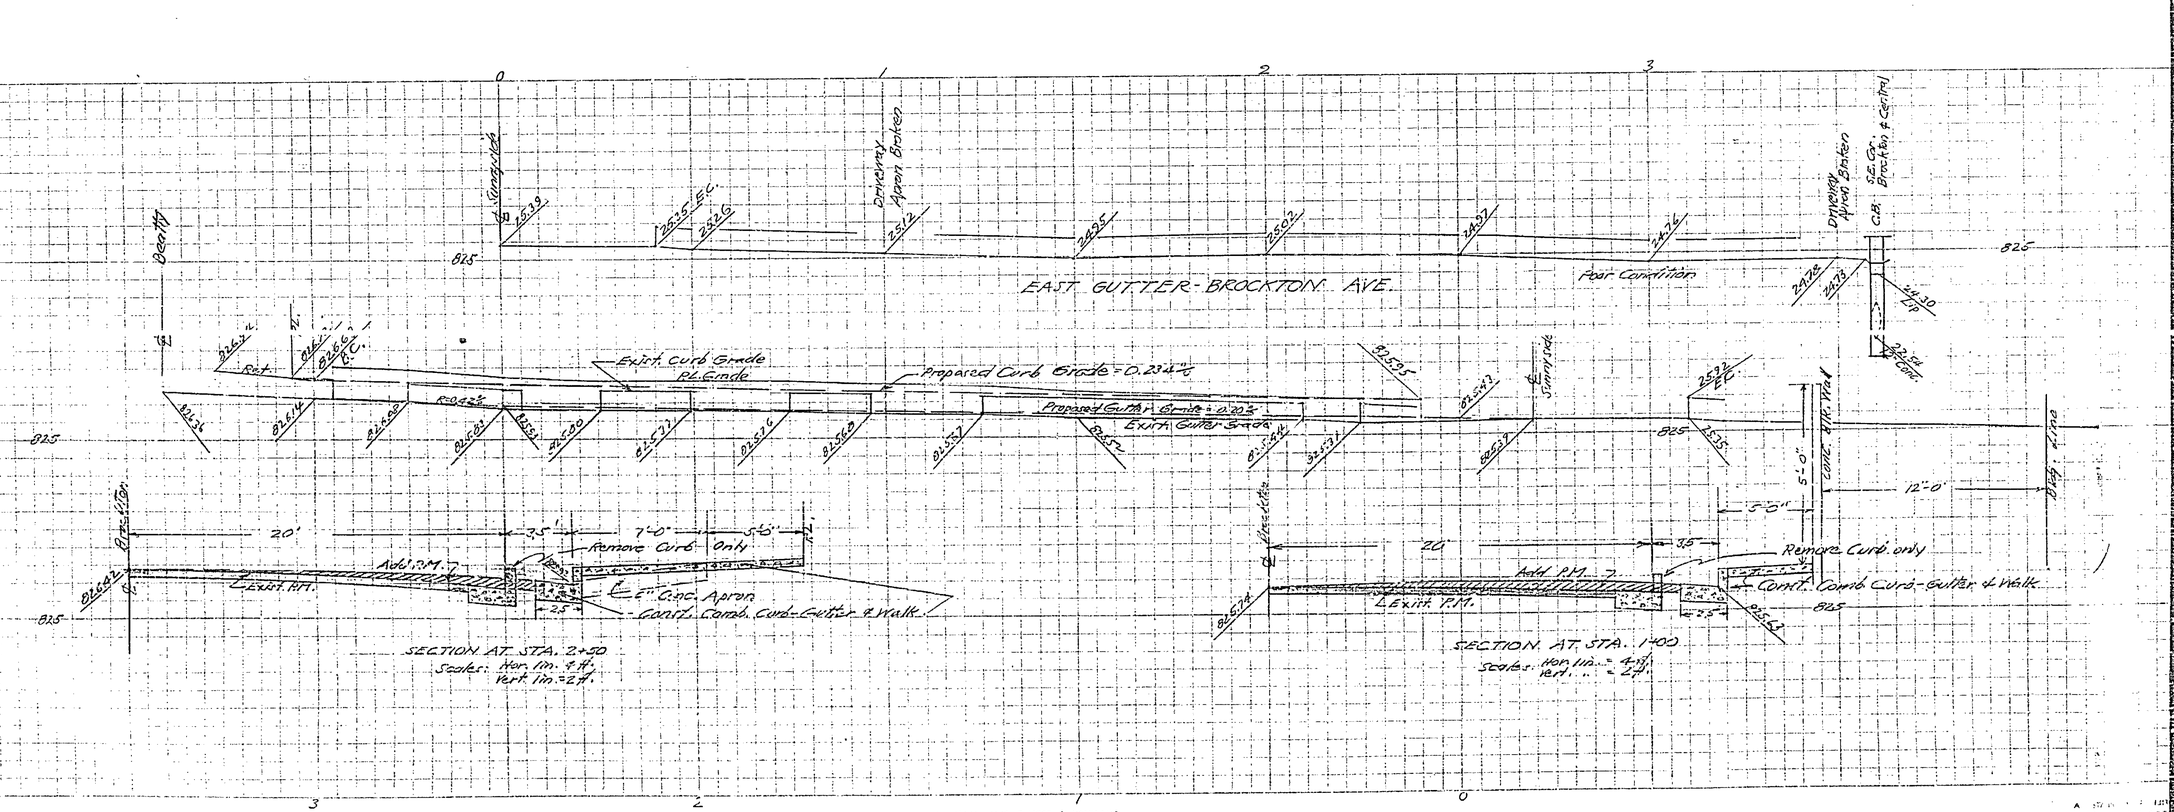

620-C