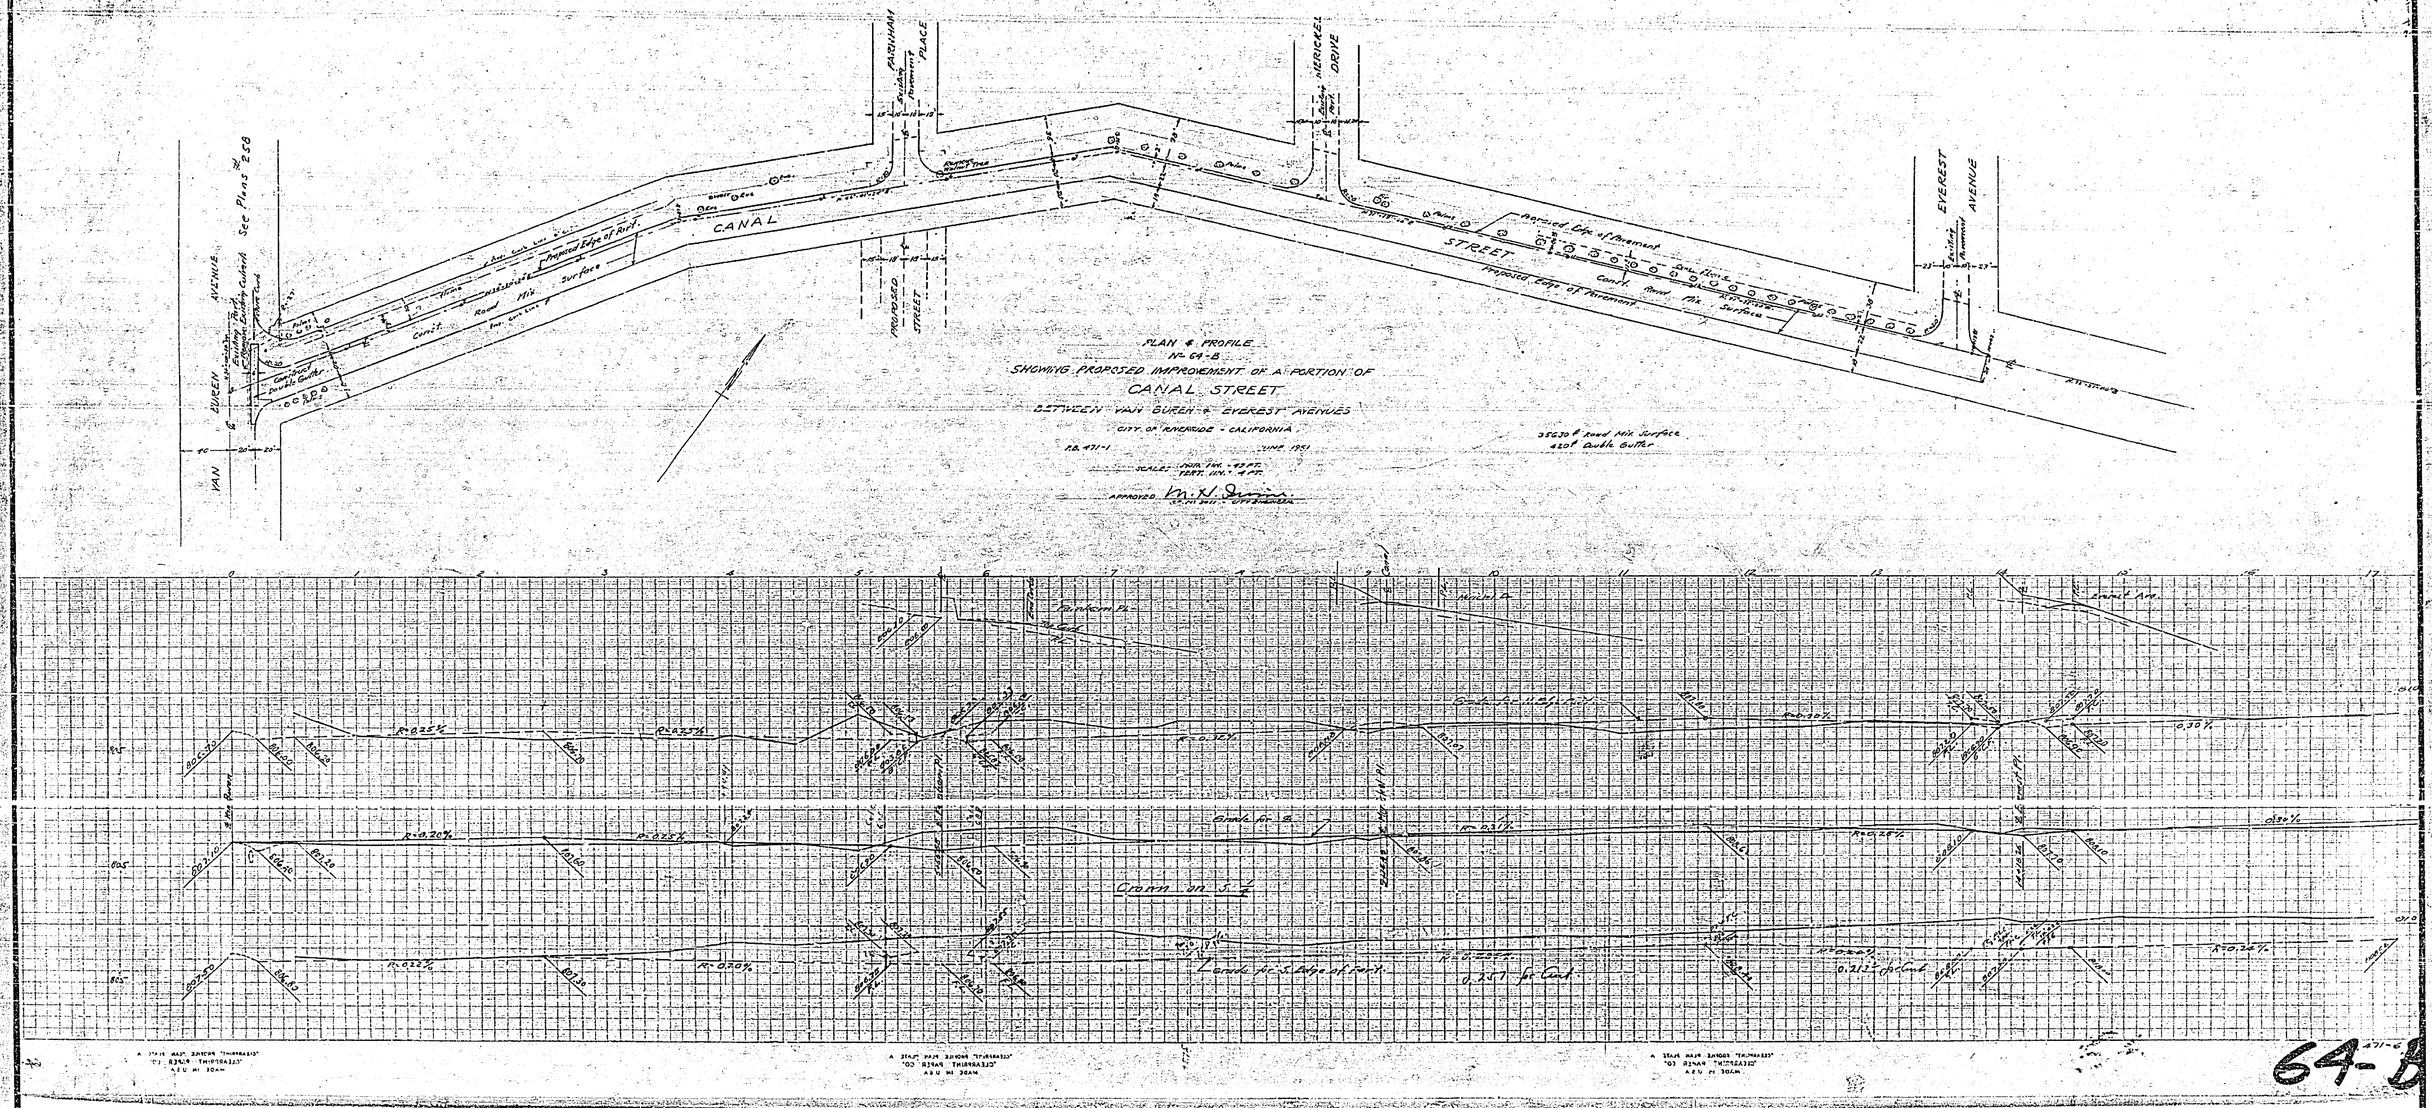
PLAN & PROFILE
No. 64-B
SHOWING PROPOSED IMPROVEMENT OF A PORTION OF
CANAL STREET
BETWEEN VAN BUREN & EVEREST AVENUES
CITY OF RIVERSIDE - CALIFORNIA
RB 471-1
JUNE 1951
SCALES: HOR. INS. = 40 FT. VERT. INS. = 4 FT.
APPROVED
CITY ENGINEER
VAN BUREN AVENUE
See Plans #258
CANAL
STREET
PARKHAM PLACE
MERICKEL DRIVE
EVEREST AVENUE
PROPOSED STREET
Proposed Edge of Pavement
Existing Pavement
Curb Face
Curb Line
Proposed Edge of Pavement
Cont. Road Mix Surface
Proposed Edge of Pavement
Cont. Road Mix Surface
Proposed Edge of Pavement
Existing Pavement
35630 ℄ Road Mix Surface
420 ℄ Double Gutter
Crown on ℄
Crown for ½
Crown on ℄
Tangent Line
Tangent Line
Tangent Line