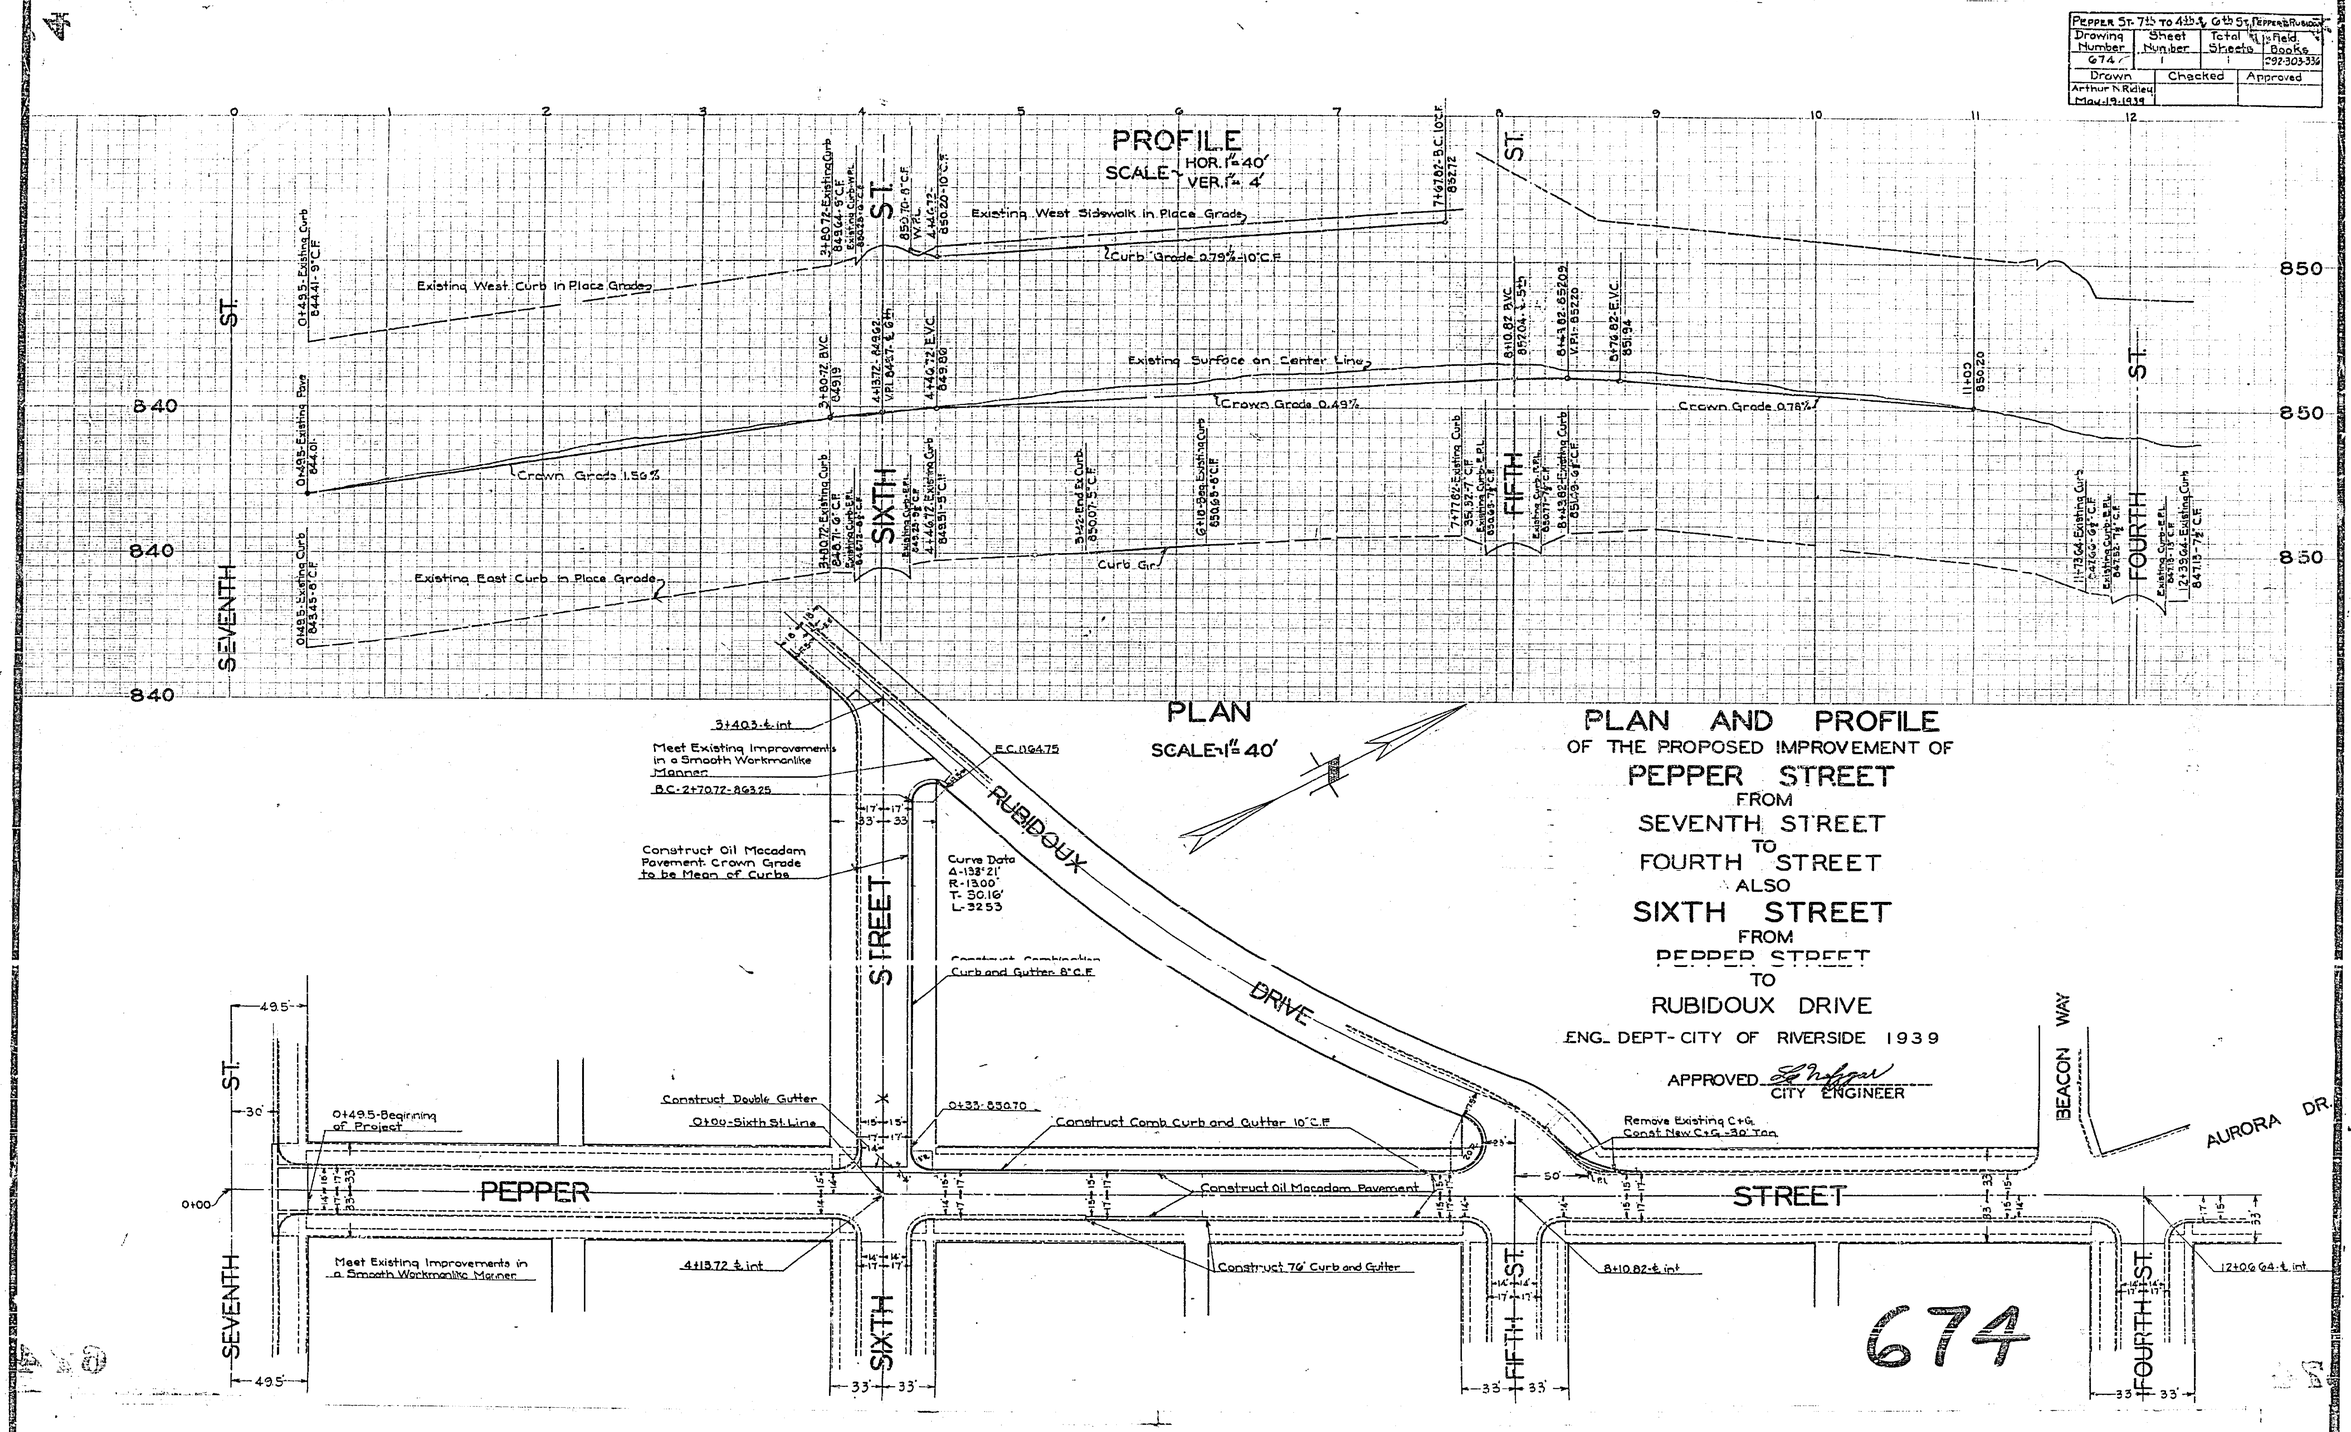

PEPPER ST. 7th TO 4th & 6th ST. PEPPER & RUBIDOUX
Drawing Number 674
Sheet Number 1
Total Sheets 1
Field Books 292-303-336
Drawn Arthur N. Ridley May-19-1939
Checked
Approved
PROFILE
SCALE HOR. 1" = 40' VER. 1" = 4'
Existing West Sidewalk in Place Grade
Curb Grade 0.79% - 10' C.F.
Existing West Curb in Place Grade
Existing Surface on Center Line
Crown Grade 0.49%
Crown Grade 0.78%
Crown Grade 1.56%
Existing East Curb in Place Grade
Curb Gr.
SEVENTH ST.
SIXTH ST.
FIFTH ST.
FOURTH ST.
PLAN
SCALE 1" = 40'
PLAN AND PROFILE
OF THE PROPOSED IMPROVEMENT OF
PEPPER STREET
FROM
SEVENTH STREET
TO
FOURTH STREET
ALSO
SIXTH STREET
FROM
PEPPER STREET
TO
RUBIDOUX DRIVE
ENG. DEPT - CITY OF RIVERSIDE 1939
APPROVED
CITY ENGINEER
RUBIDOUX DRIVE
BEACON WAY
AURORA DR.
Meet Existing Improvements in a Smooth Workmanlike Manner
Construct Oil Macadam Pavement Crown Grade to be Mean of Curbs
Curve Data
Construct Combination Curb and Gutter 8" C.F.
Construct Double Gutter
Construct Comb. Curb and Gutter 10" C.F.
Construct Oil Macadam Pavement
Construct 76' Curb and Gutter
Remove Existing C+G. Const. New C+G. - 30' Tan.
PEPPER STREET
674