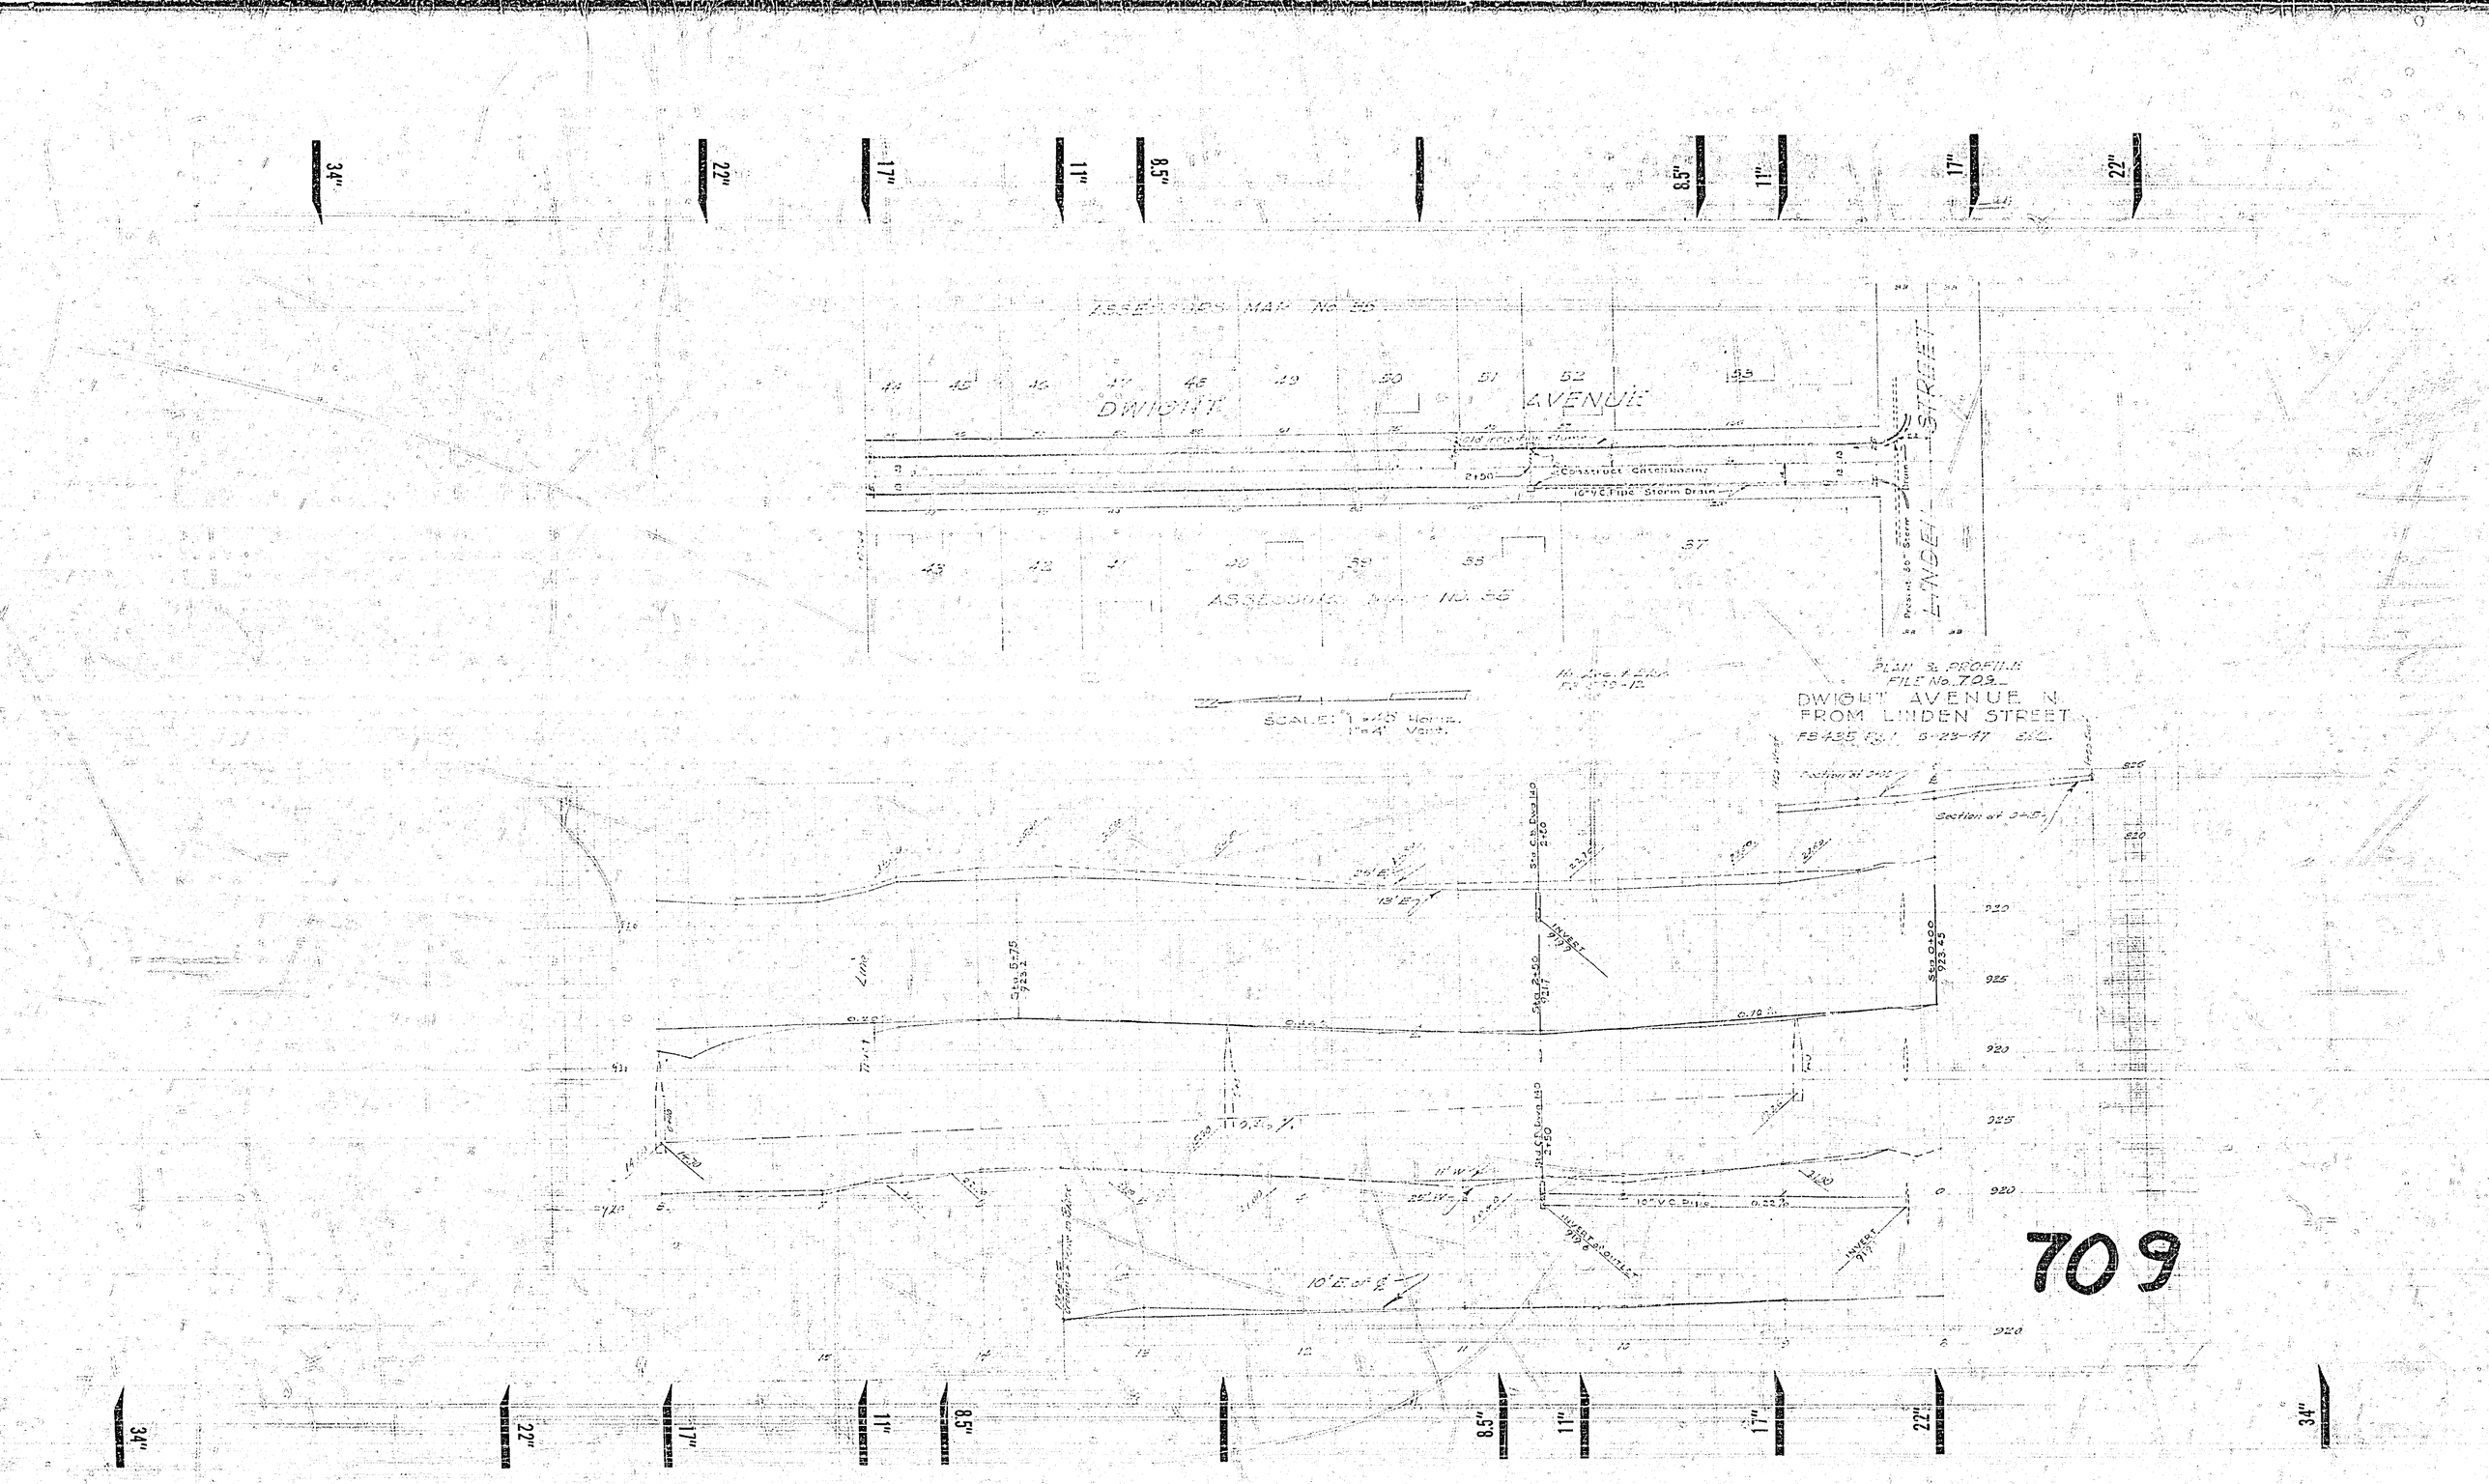
ASSESSORS MAP No. 55
DWIGHT
AVENUE
LINDEN
STREET
ASSESSORS MAP No. 56
SCALE: 1"=40' Horiz.
1"=4' Vert.
PLAN & PROFILE
FILE No. 709
DWIGHT AVENUE N.
FROM LINDEN STREET
FB 435 Pg. 1 5-23-47 SEC.
Section at 0+00
Section at 3+75
Sta 0+00
923.45
Sta 2+50
Sta 3+75
INVERT
INVERT
10" V.C. Pipe
0.22 %
709