Fourteenth St. Main St. to Walnut St			
Drawing Number 715	Sheet Number 1	Total Sheets 1	Field Books 211-337
Drawn Arthur Nizzle Dec. 17-1937	Checked	Approved	

PLAN AND PROFILE

OF THE PROPOSED IMPROVEMENT OF

FOURTEENTH STREET

FROM

MAIN STREET

TO

BROCKTON AVENUE

ENGINEERING DEPT. RIVERSIDE CALIF. 1937

APPROVED _____
CITY ENGINEER

APPROVED AND ADOPTED BY THE MAYOR AND COUNCIL OF THE CITY OF RIVERSIDE, CALIF. THIS 28TH DAY OF DECEMBER 1937.

_____
CITY CLERK CITY OF RIVERSIDE

PROFILE

SCALE - VER. 1" = 6'
HOR. 1" = 40'

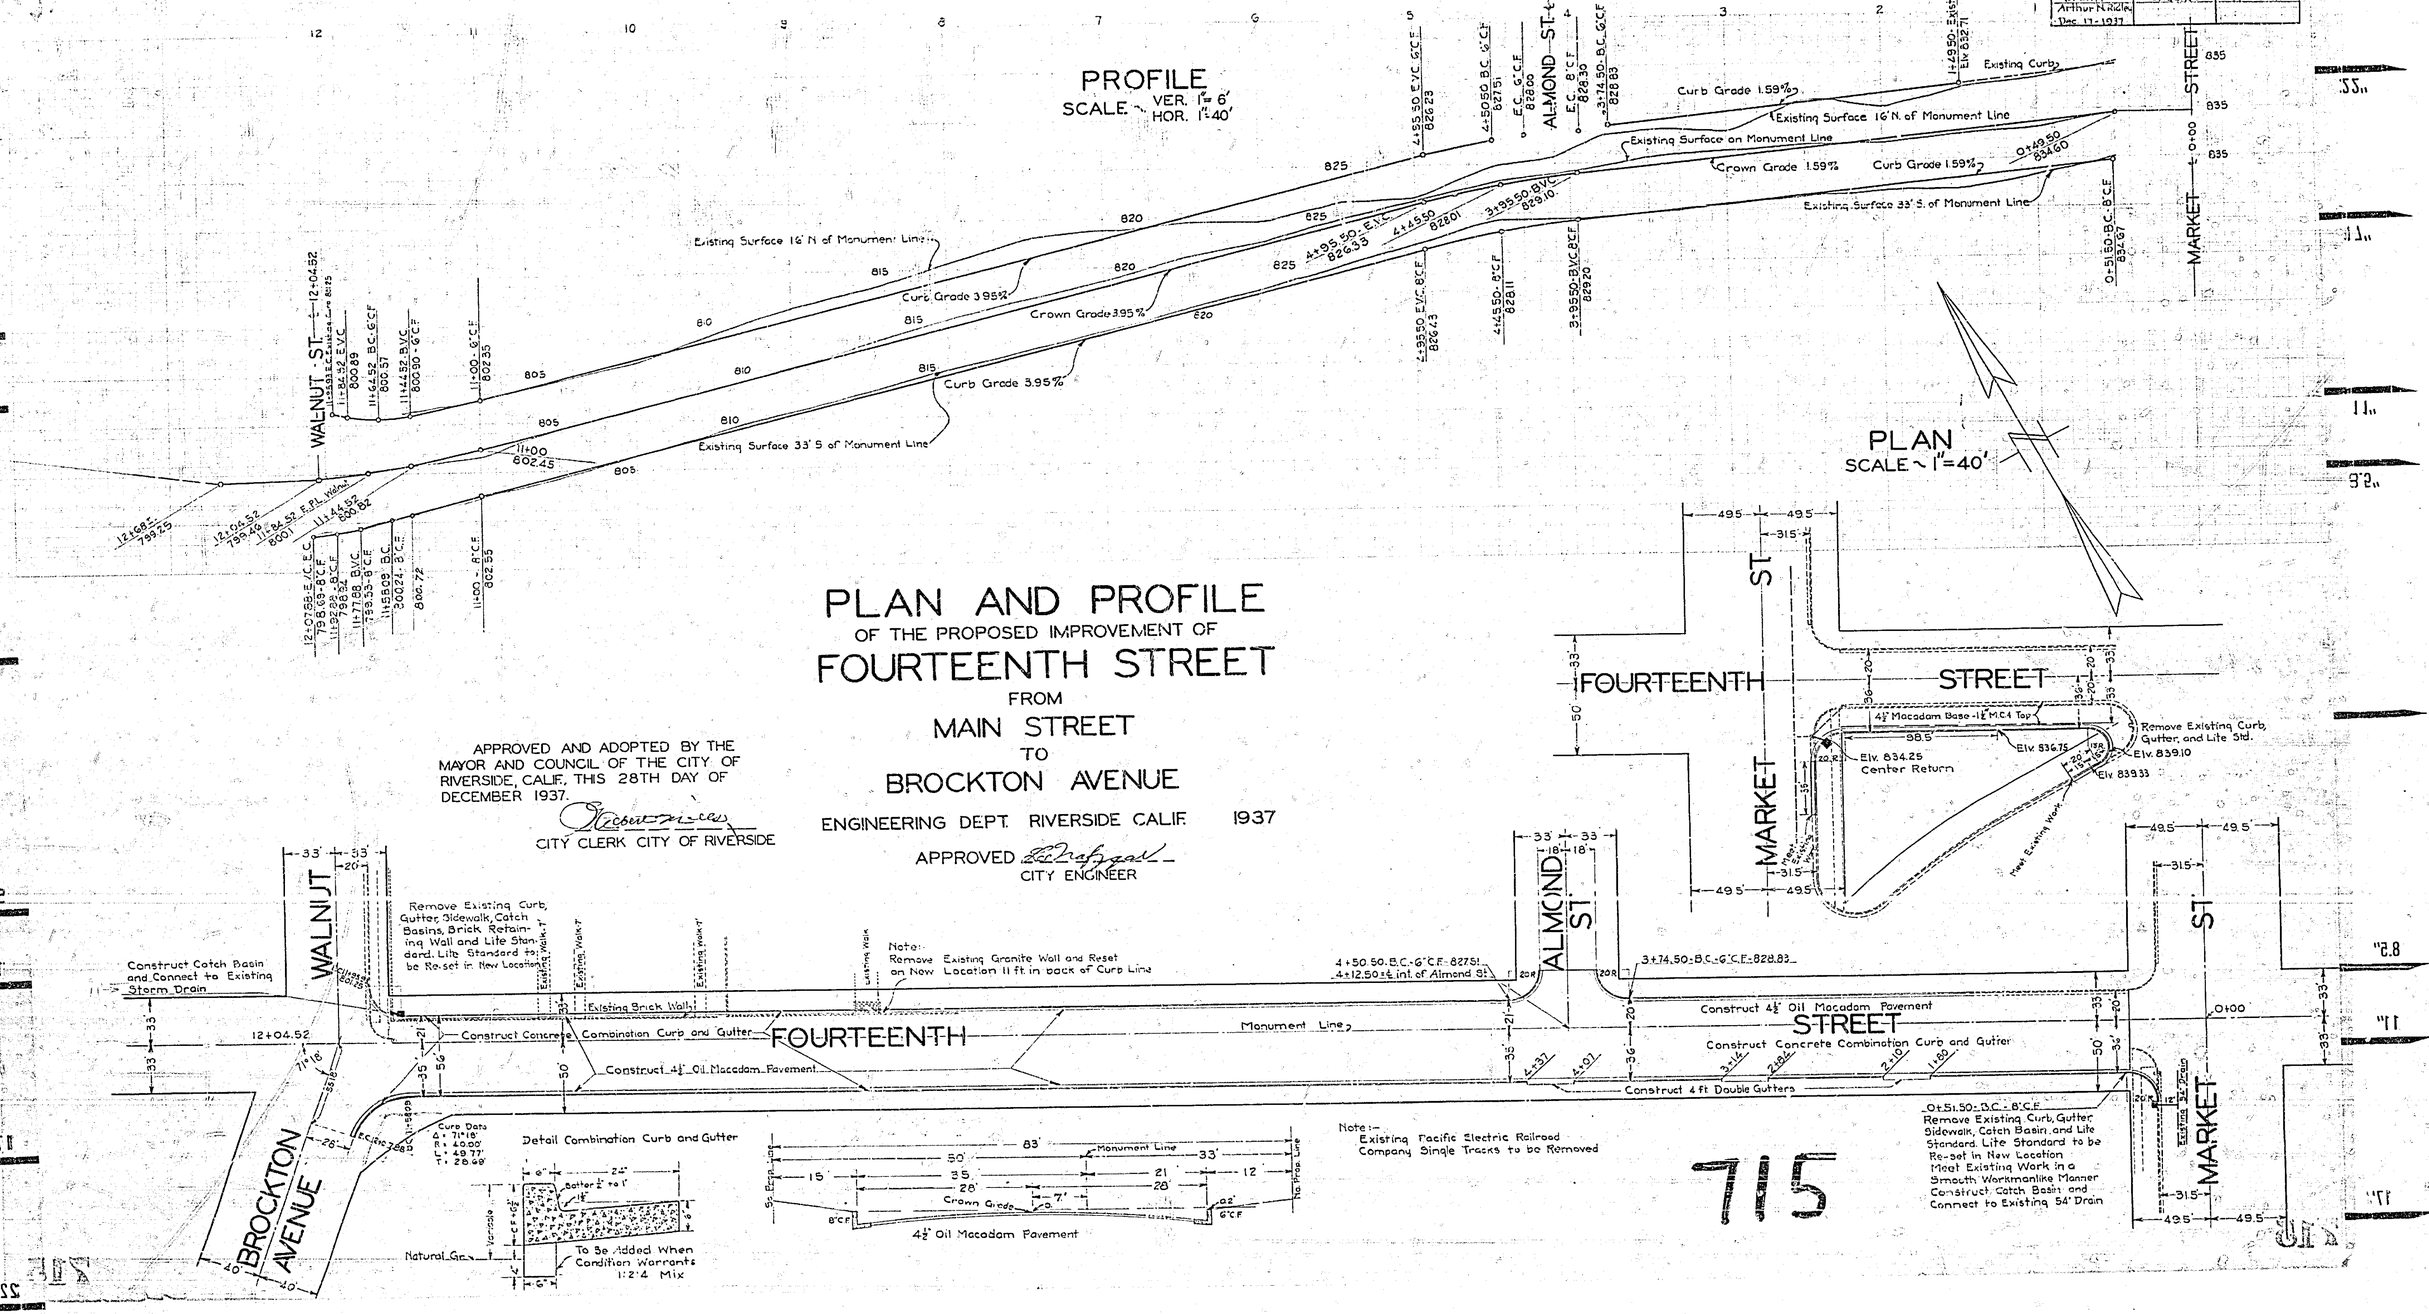

PLAN

SCALE - 1"=40'

715