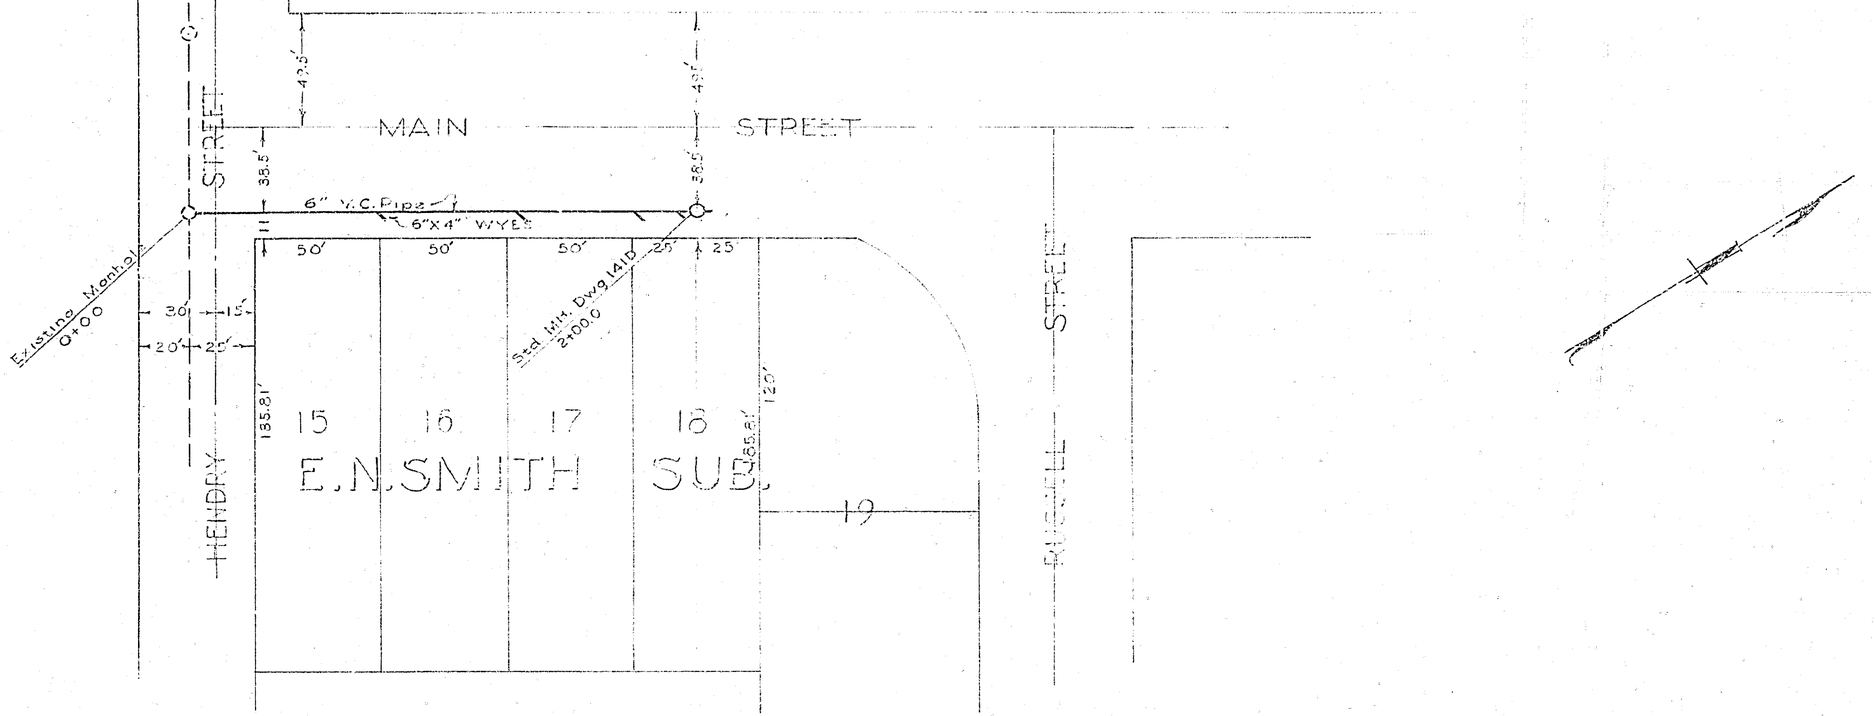

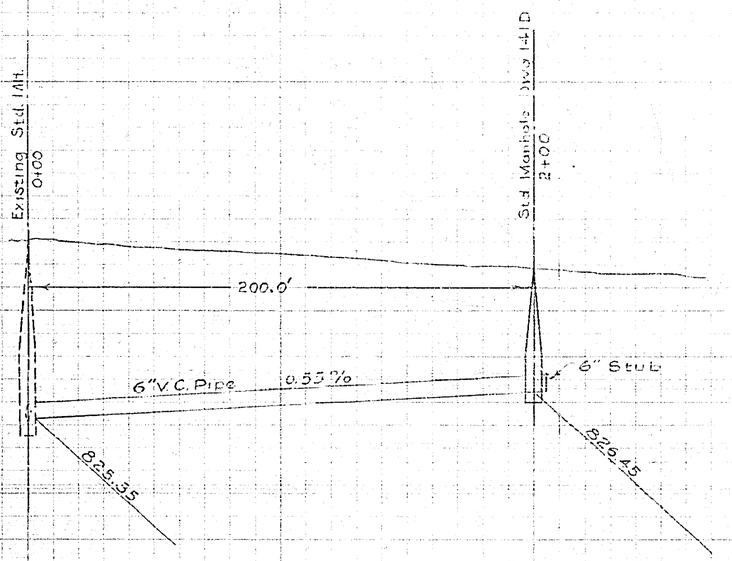

740

MAIN STREET SEWER
HENDRY ST. to RUSSELL ST

Date: July 1, 1947 Scale: Hor. 1"=40'
Vert. 1"= 4'

OFFICE of the CITY ENGINEER
RIVERSIDE, CALIF.

Approved _____
City Engineer