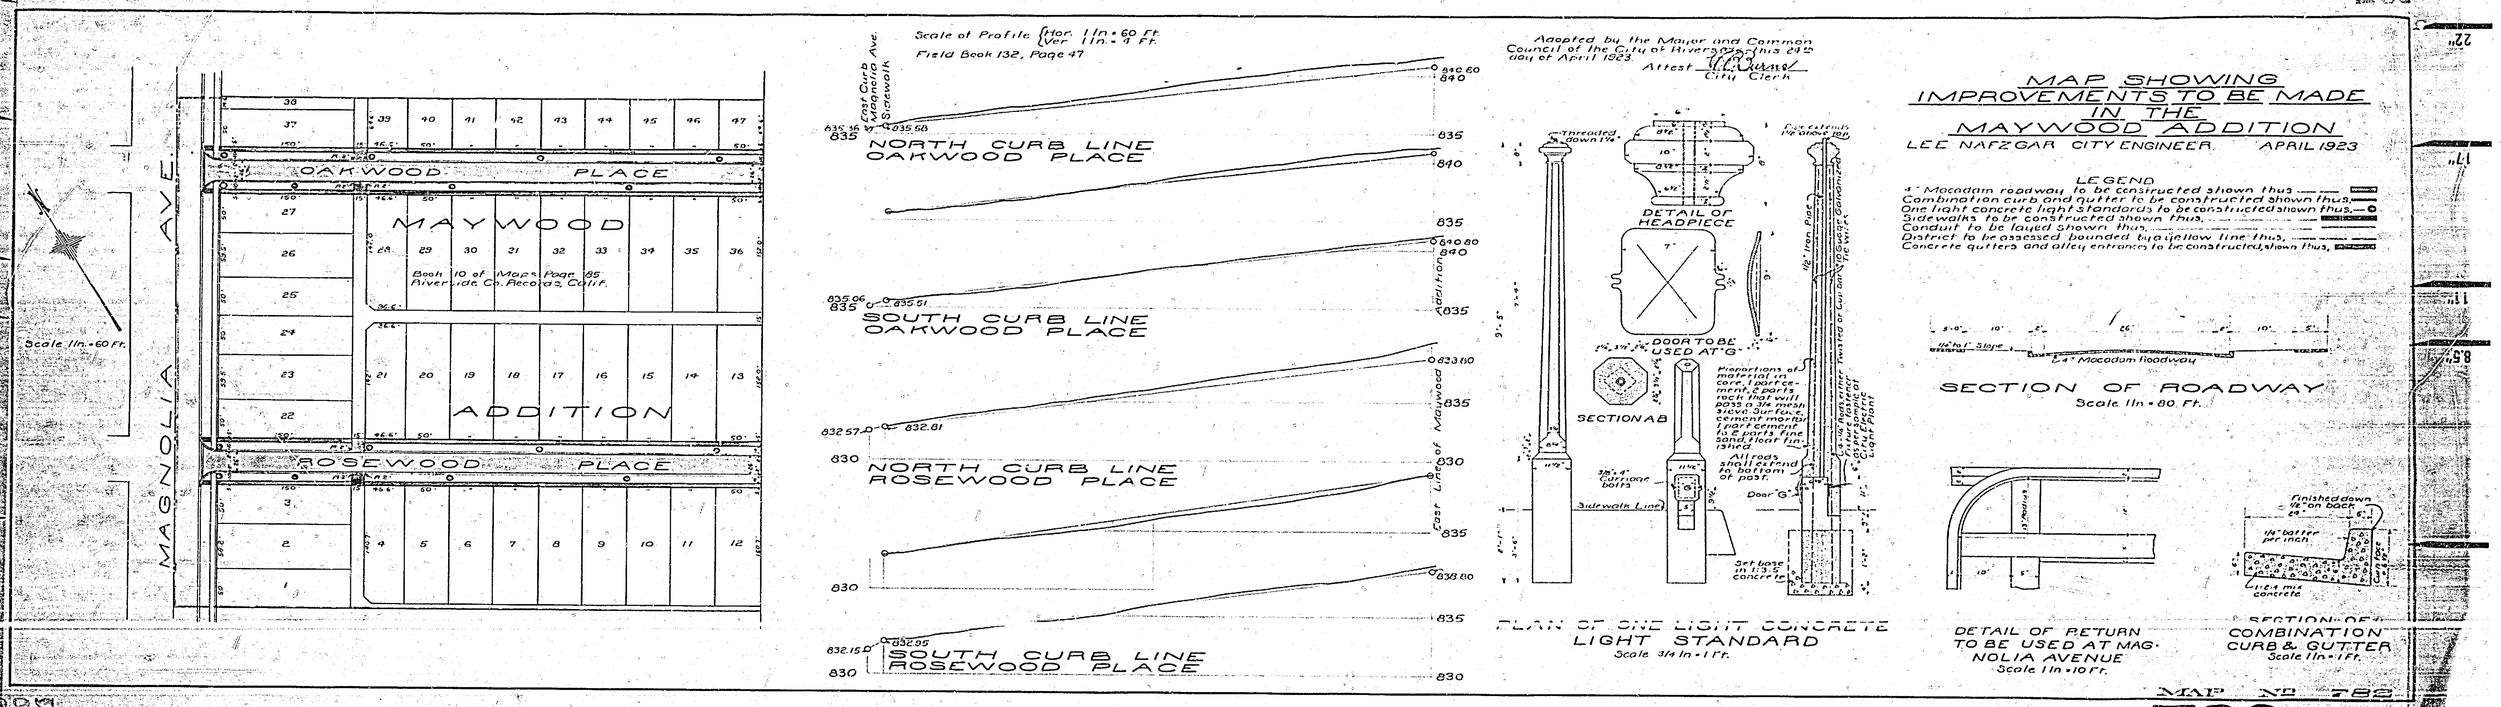
MAP SHOWING IMPROVEMENTS TO BE MADE IN THE MAYWOOD ADDITION
LEE NAFZGAR CITY ENGINEER APRIL 1923
LEGEND
4" Macadam roadway to be constructed shown thus
Combination curb and gutter to be constructed shown thus
One light concrete light standards to be constructed shown thus
Sidewalks to be constructed shown thus
Conduit to be layed shown thus
District to be assessed bounded by yellow line thus
Concrete gutters and alley entrances to be constructed, shown thus
Scale of Profile Hor. 1 In = 60 Ft. Ver. 1 In = 4 Ft.
Field Book 132, Page 47
Adopted by the Mayor and Common Council of the City of Riverside this 24th day of April 1923.
Attest City Clerk
OAKWOOD PLACE
MAYWOOD
ADDITION
ROSEWOOD PLACE
MAGNOLIA AVE.
Book 10 of Maps Page 85 Riverside Co. Records, Calif.
Scale 1 In. = 60 Ft.
NORTH CURB LINE OAKWOOD PLACE
SOUTH CURB LINE OAKWOOD PLACE
NORTH CURB LINE ROSEWOOD PLACE
SOUTH CURB LINE ROSEWOOD PLACE
East Line of Maywood Addition
DETAIL OF HEADPIECE
DOOR TO BE USED AT "G"
SECTION AB
Sidewalk Line
Door "G"
PLAN OF ONE LIGHT CONCRETE LIGHT STANDARD
Scale 3/4 In = 1 Ft.
SECTION OF ROADWAY
Scale 1 In = 80 Ft.
DETAIL OF RETURN TO BE USED AT MAGNOLIA AVENUE
Scale 1 In = 10 Ft.
SECTION OF COMBINATION CURB & GUTTER
Scale 1 In = 1 Ft.
MAP No 782
782