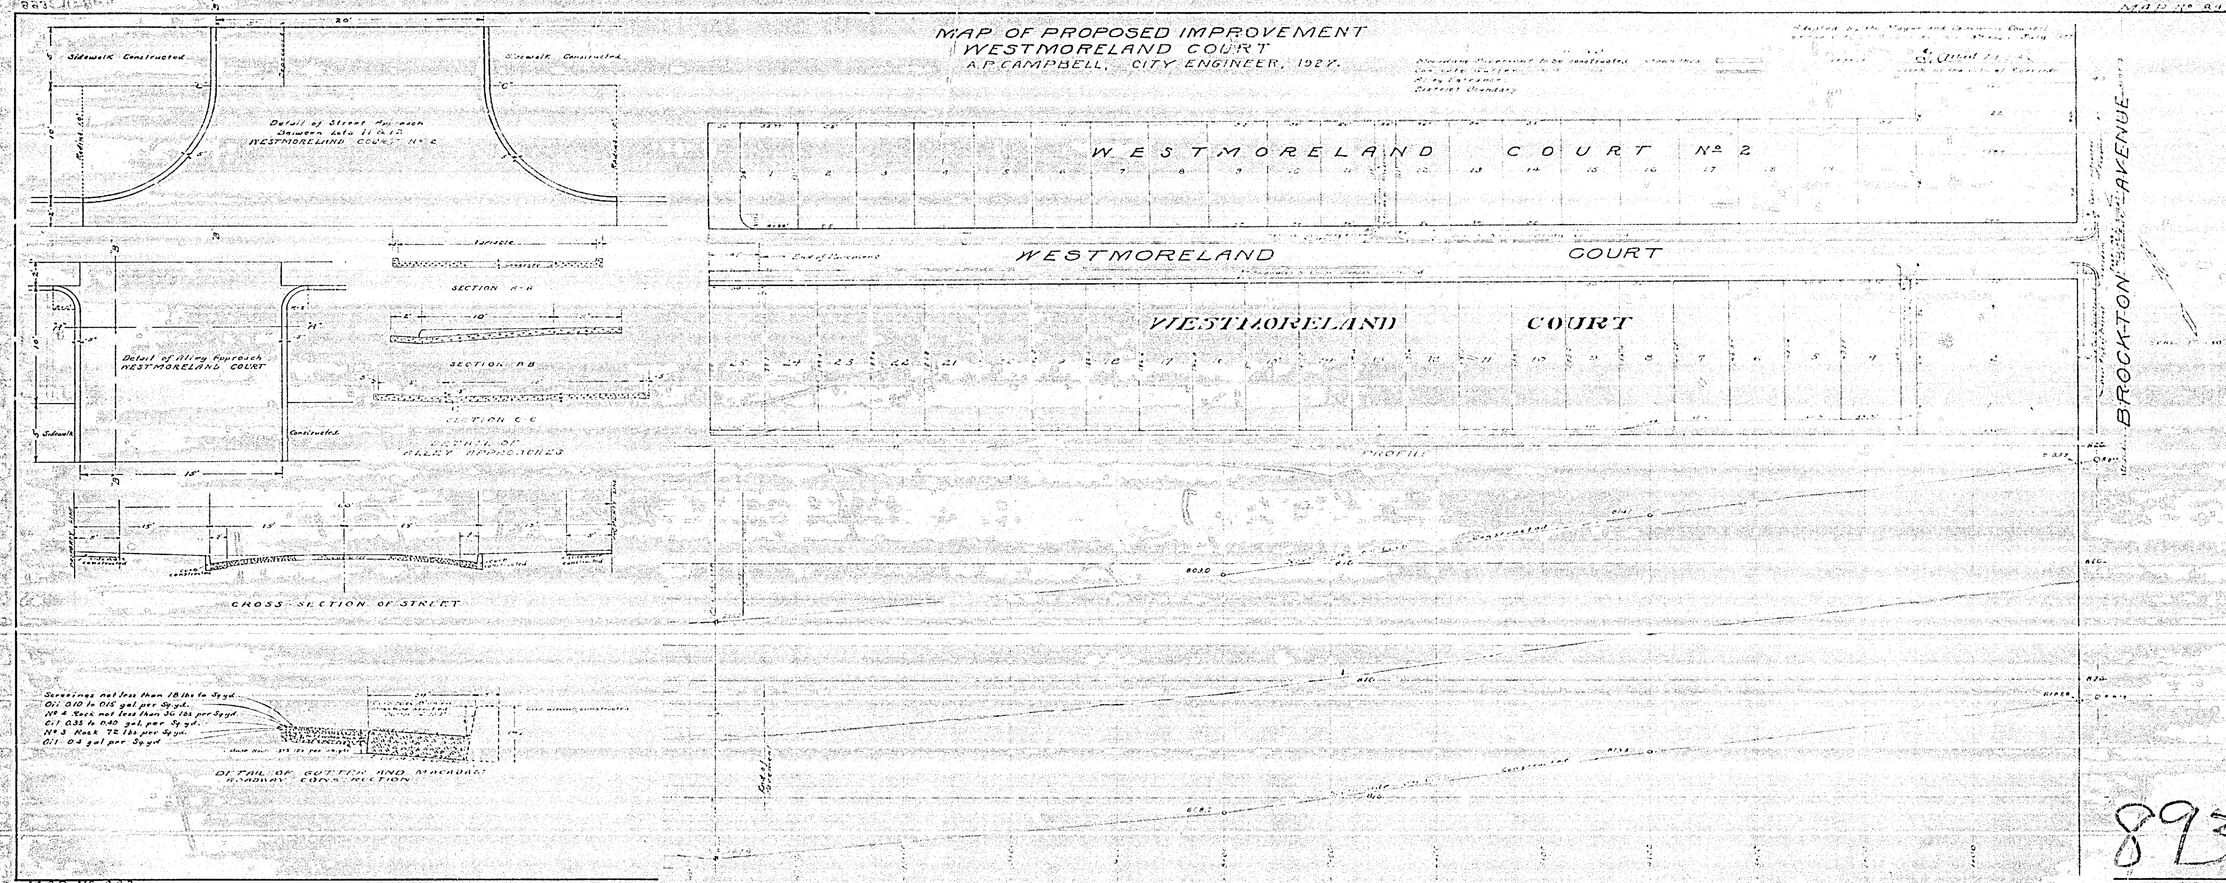
MAP OF PROPOSED IMPROVEMENT
WESTMORELAND COURT
A.P. CAMPBELL, CITY ENGINEER, 1927.
WESTMORELAND COURT No 2
WESTMORELAND COURT
WESTMORELAND COURT
BROCKTON AVENUE
Sidewalk Constructed
Detail of Street Approach Between Lots 11 & 12 WESTMORELAND COURT No 2
Detail of Alley Approach WESTMORELAND COURT
SECTION A-A
SECTION B-B
SECTION C-C
DETAIL OF ALLEY APPROACHES
CROSS SECTION OF STREET
PROFILE
DETAIL OF GUTTER AND MACADAM ROADWAY CONSTRUCTION
MAP No 893
893