MAP Nº 905

MAP OF PROPOSED LIGHTING SYSTEM
DEL RAY COURT
A. P. CAMPBELL, CITY ENGINEER, 1927.

SCALE: 1 INCH = 50 FEET.

LEGEND
Concrete Poles Drawing Nº 225 Eng. Dept. to be installed shown thus: ⊙
Conduits " " " " " " ——
Service Pole " " ◎
District Boundary " " ———

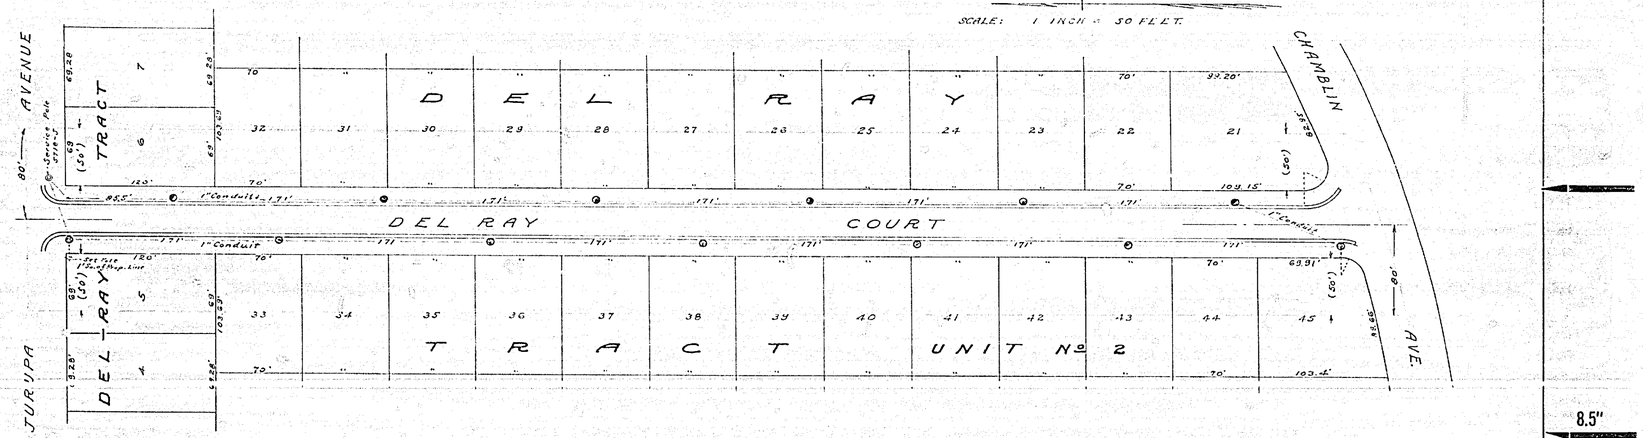

Adopted by the Mayor and Common Council of the City of Riverside this 20th day of December, 1927.

Attest: J. Arcoutt Reid, Clerk of the City of Riverside.

Approved: A. C. Turner, Acting Supt Electric Light Dept.

904A

MAP Nº 903