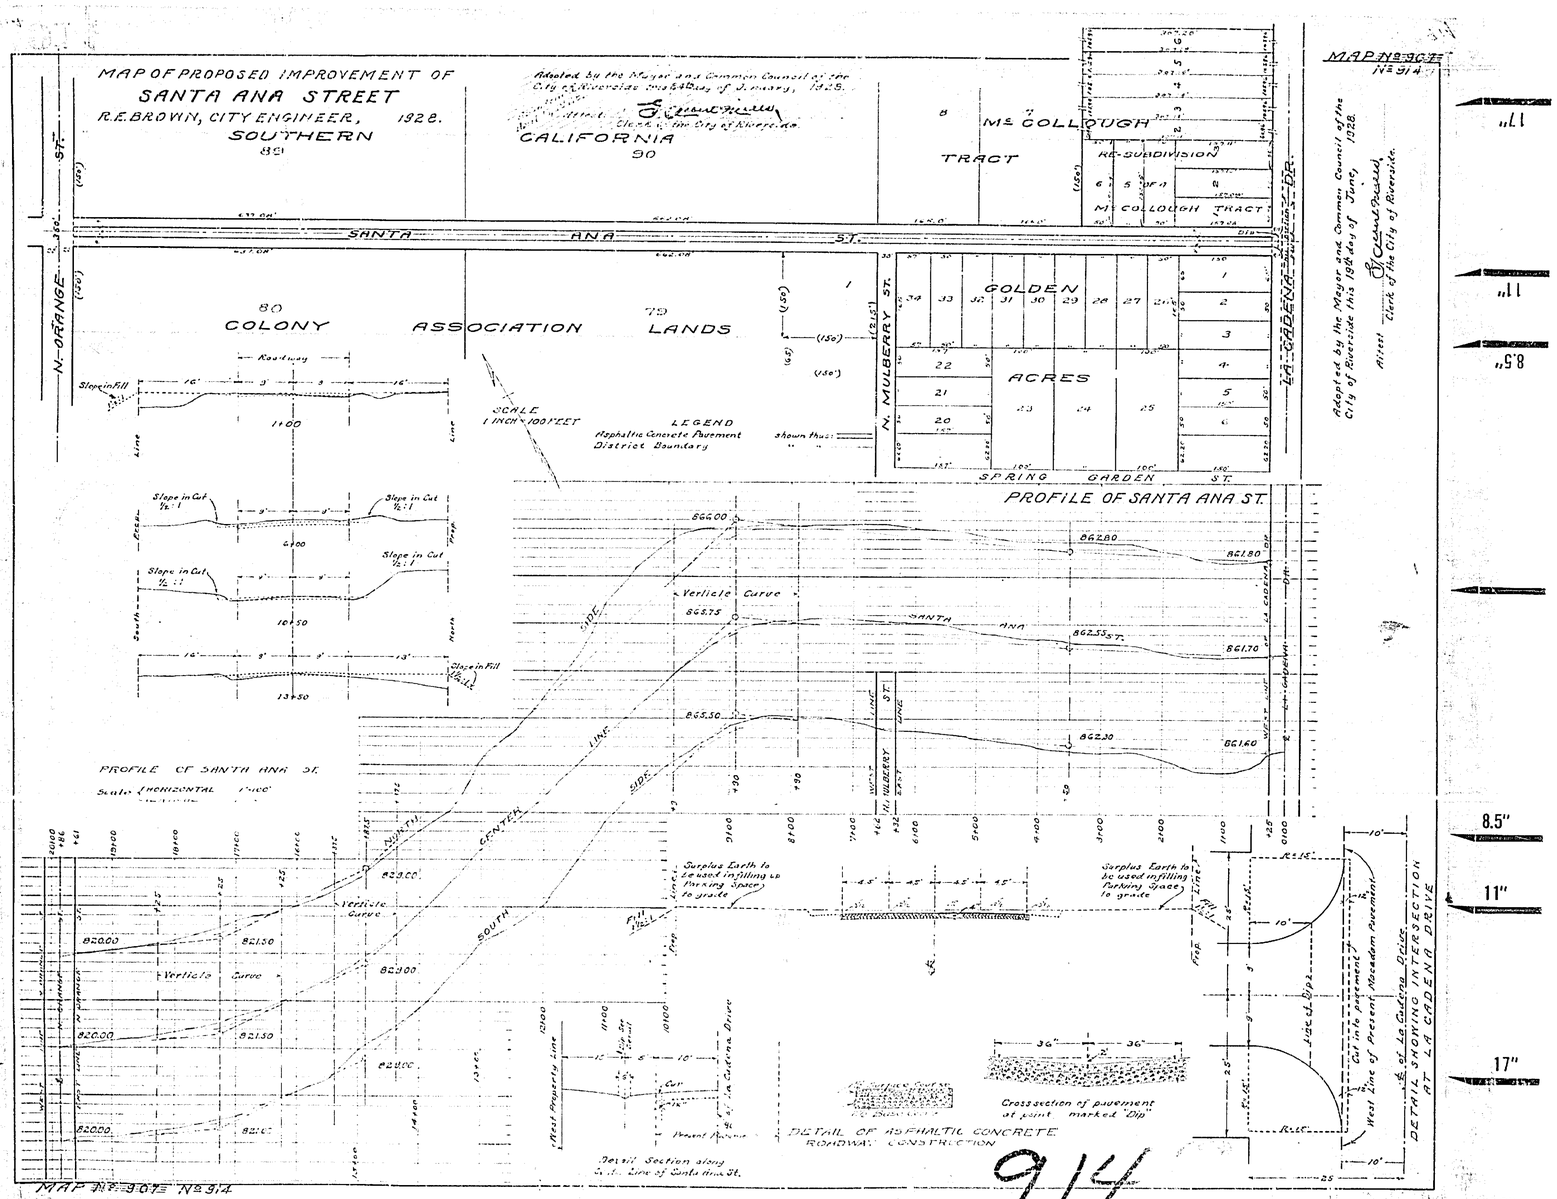
MAP OF PROPOSED IMPROVEMENT OF
SANTA ANA STREET
R.E.BROWN, CITY ENGINEER, 1928.
SOUTHERN
89
CALIFORNIA
90
McCOLLOUGH
TRACT
RE-SUBDIVISION
McCOLLOUGH TRACT
SANTA ANA ST.
N. ORANGE ST.
80
COLONY ASSOCIATION LANDS
79
GOLDEN
ACRES
N. MULBERRY ST.
LA CADENA DR.
SPRING GARDEN ST.
SCALE
1 INCH = 100 FEET
LEGEND
Asphaltic Concrete Pavement
District Boundary
PROFILE OF SANTA ANA ST.
Vertical Curve
Surplus Earth to be used in filling up Parking Space to grade
Cross section of pavement at point marked "Dip"
DETAIL OF ASPHALTIC CONCRETE ROADWAY CONSTRUCTION
DETAIL SHOWING INTERSECTION AT LA CADENA DRIVE
Adopted by the Mayor and Common Council of the City of Riverside this 19th day of June, 1928.
Clerk of the City of Riverside.
MAP No. 907 No. 914
914