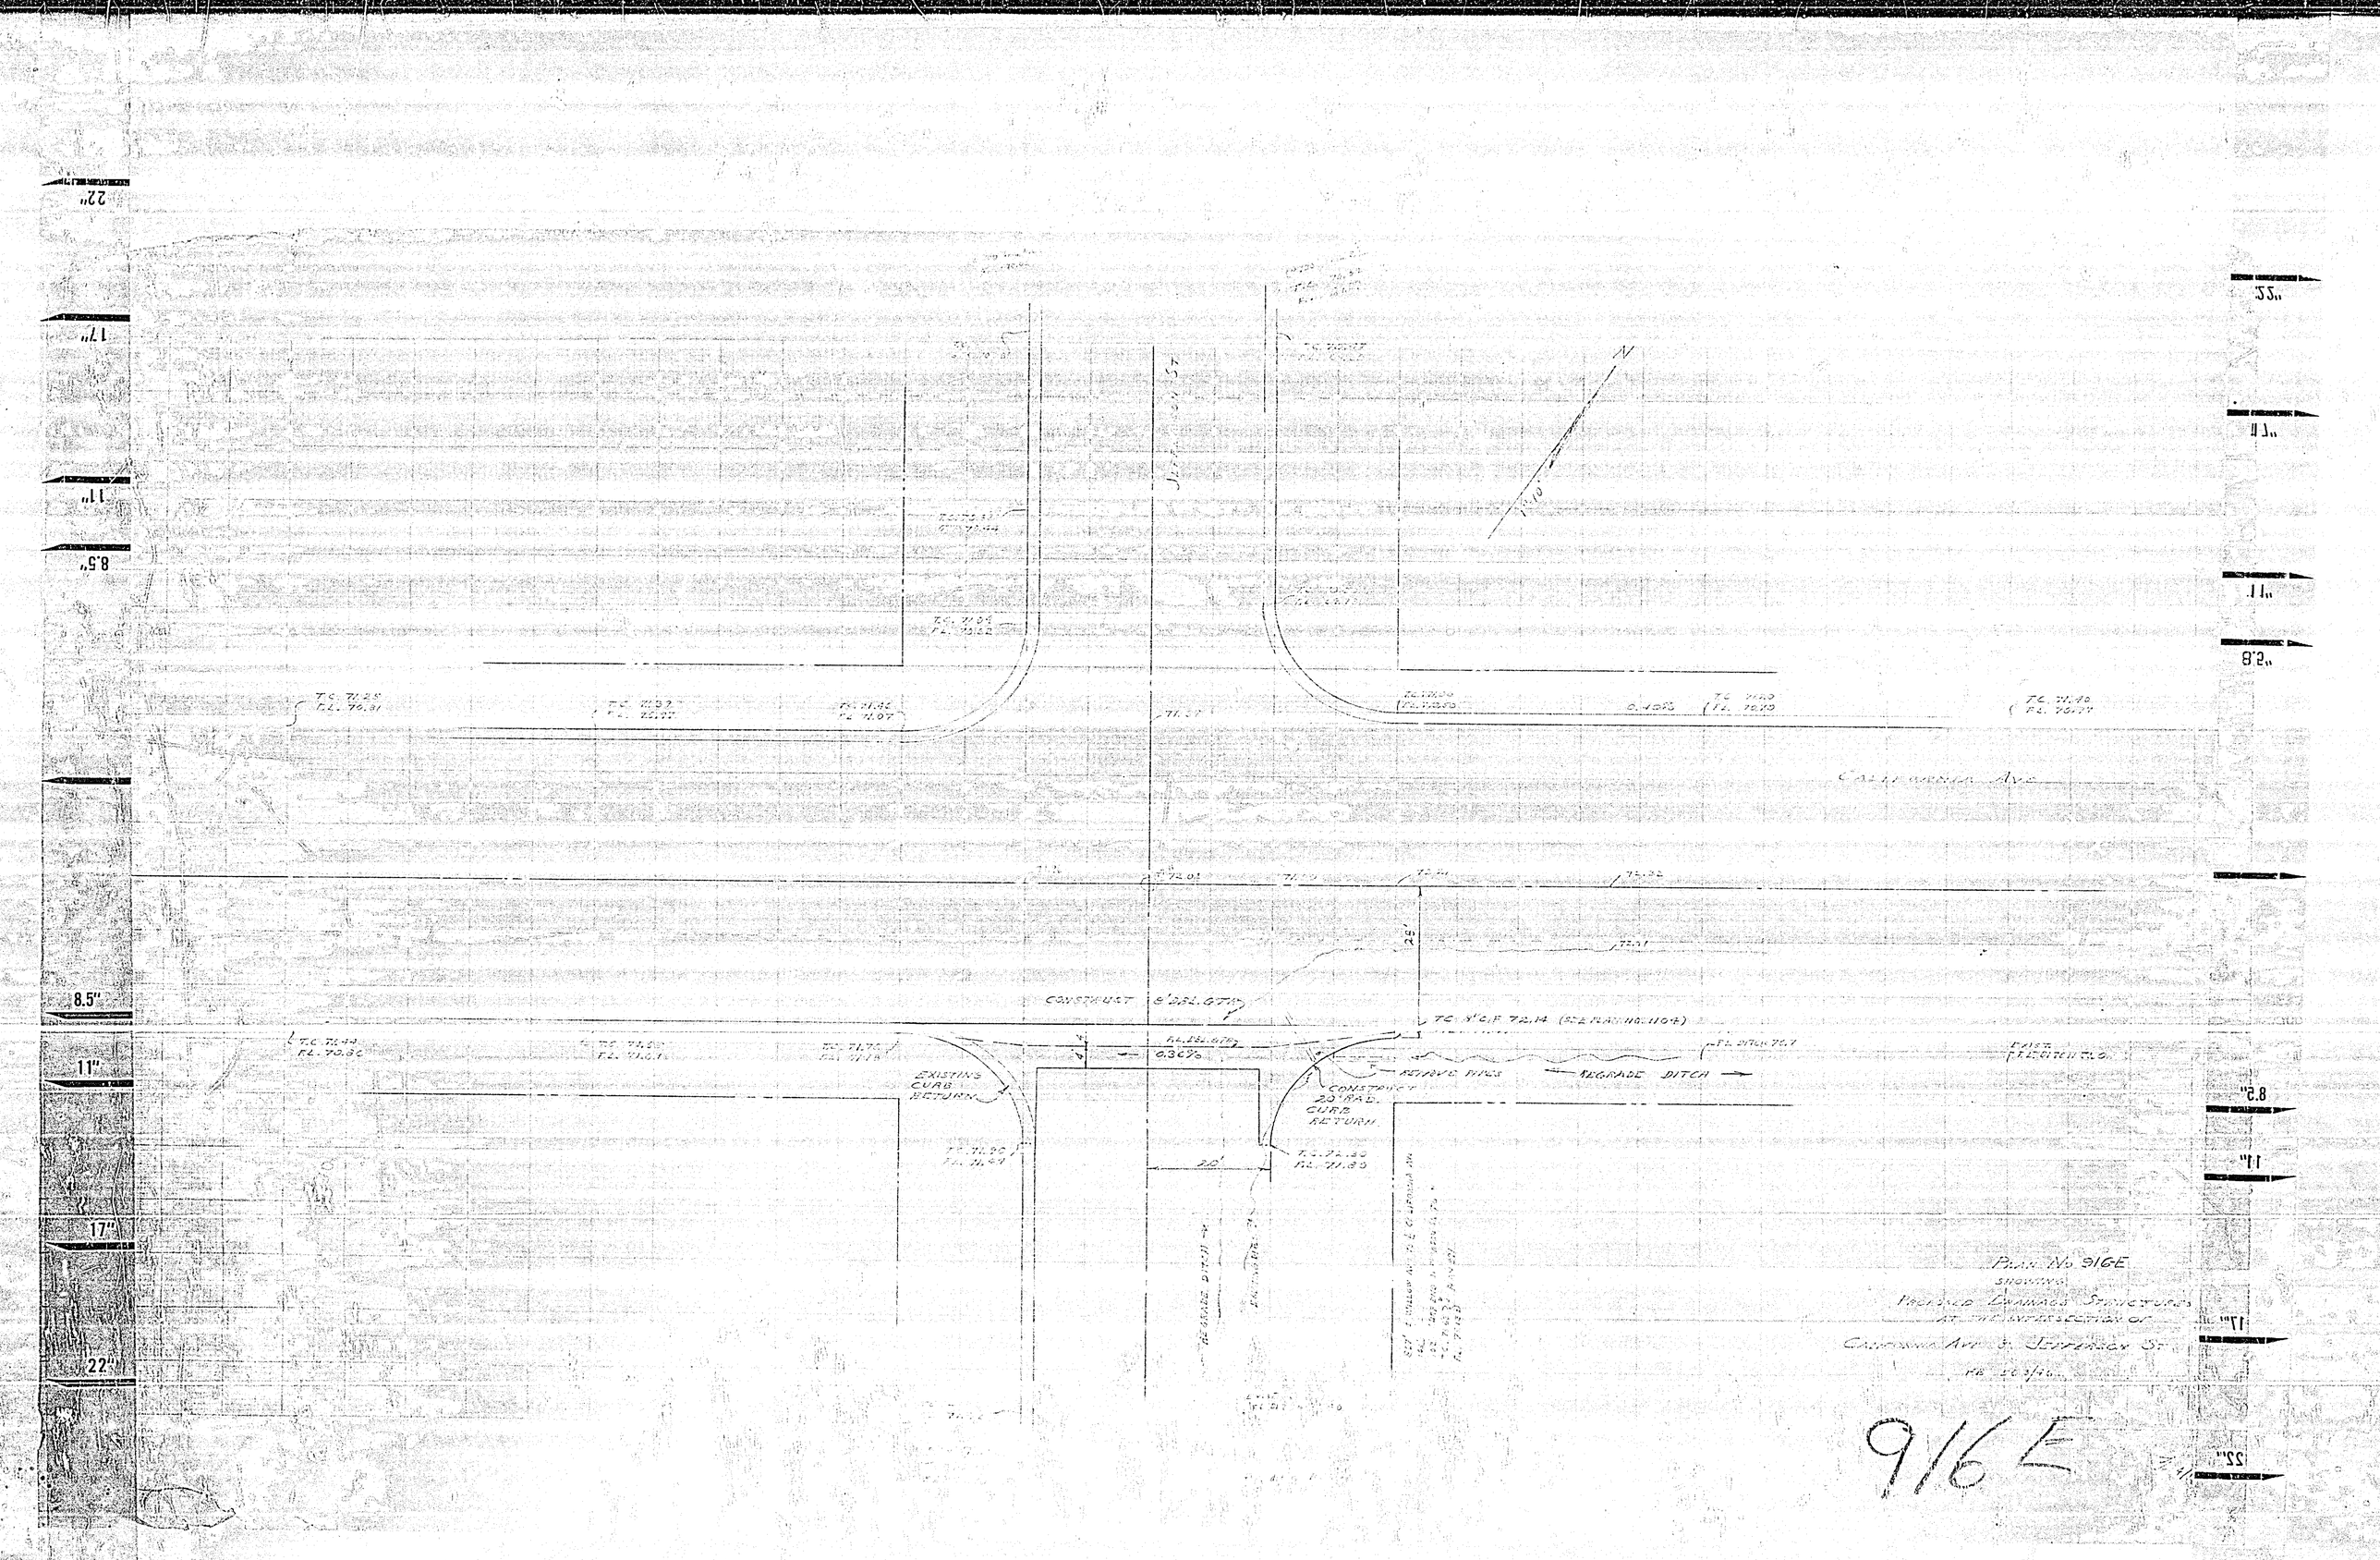

PLAN No 916E

SHOWING

PROPOSED DRAINAGE STRUCTURES

AT THE INTERSECTION OF

CALIFORNIA AVE. & JEFFERSON ST.

RB 16 3/16

916E