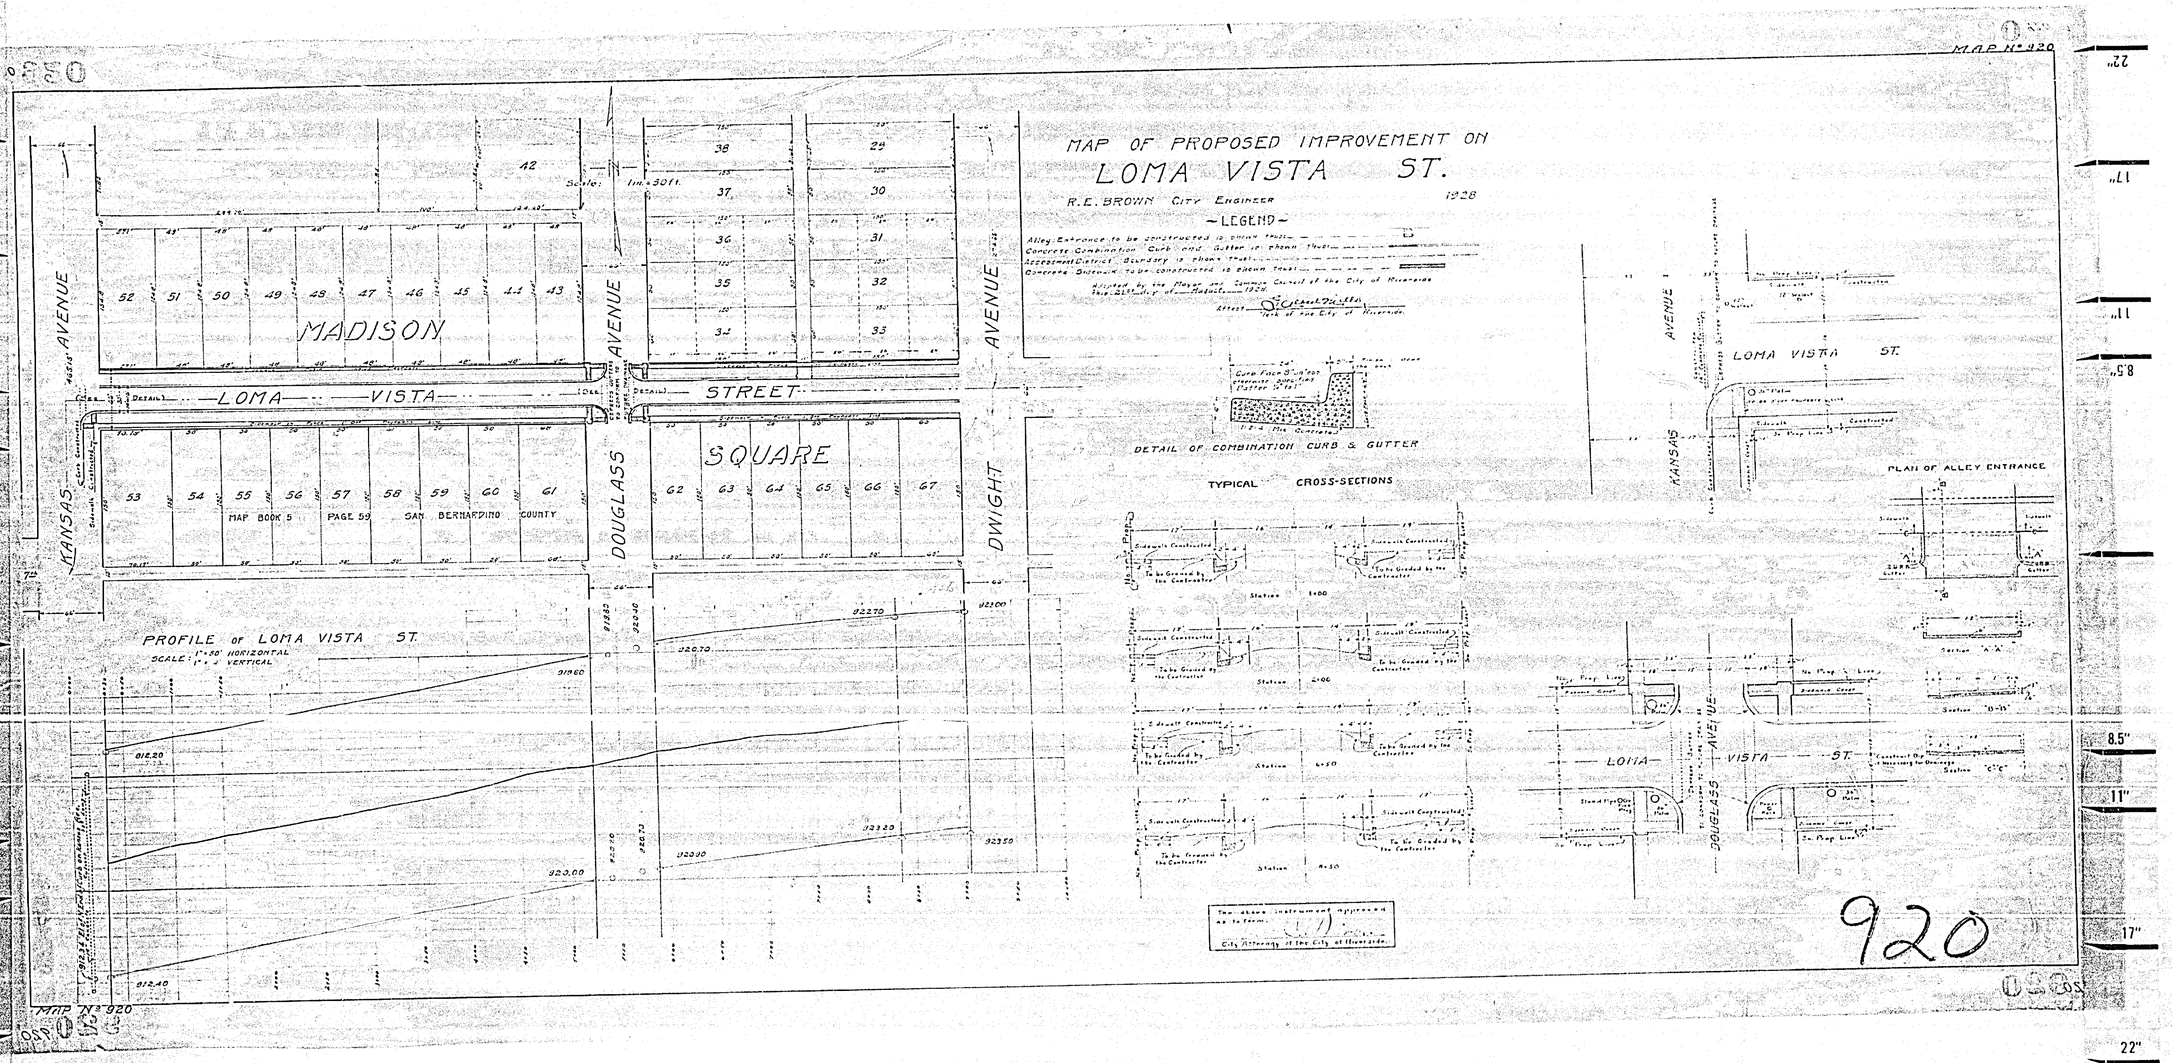
MAP OF PROPOSED IMPROVEMENT ON
LOMA VISTA ST.
R.E. BROWN CITY ENGINEER
1928
LEGEND
MADISON
LOMA VISTA STREET
SQUARE
KANSAS AVENUE
DOUGLASS AVENUE
DWIGHT AVENUE
MAP BOOK 5 PAGE 59 SAN BERNARDINO COUNTY
PROFILE OF LOMA VISTA ST.
DETAIL OF COMBINATION CURB & GUTTER
TYPICAL CROSS-SECTIONS
PLAN OF ALLEY ENTRANCE
LOMA VISTA ST.
920