PROPERTY OF
CITY OF RIVERSIDE
CITY ENGINEERING DEPT.

N° 984

STREET PLANS AND PROFILES

—IN—

FAIRMOUNT TRACT UNIT N° 1

—BY—
ALBERT A. WEBB
CIVIL ENGINEER
JULY —— 1951

PROPERTY OF
CITY OF RIVERSIDE
CITY ENGINEERING DEPT.

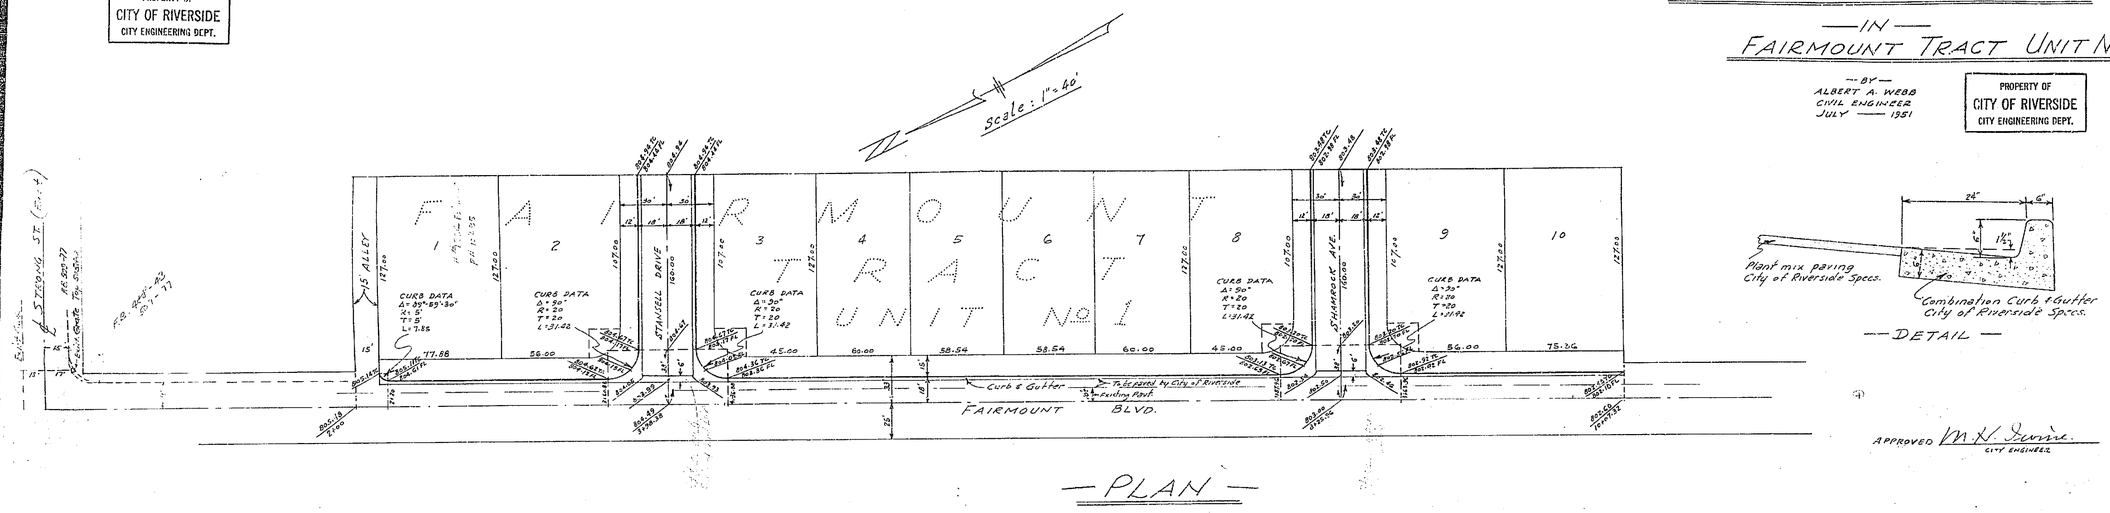

—DETAIL—

APPROVED W. N. Sumner
CITY ENGINEER

—PLAN—

—PROFILE—

Scales:-
Horizontal :- 1"=40'
Vertical :- 1"=4'

NOTE:- Bench Mark is Spike & Lead in West curb at intersection of Fairmount Blvd. and Oakley Ave. ELEV.=800.71'

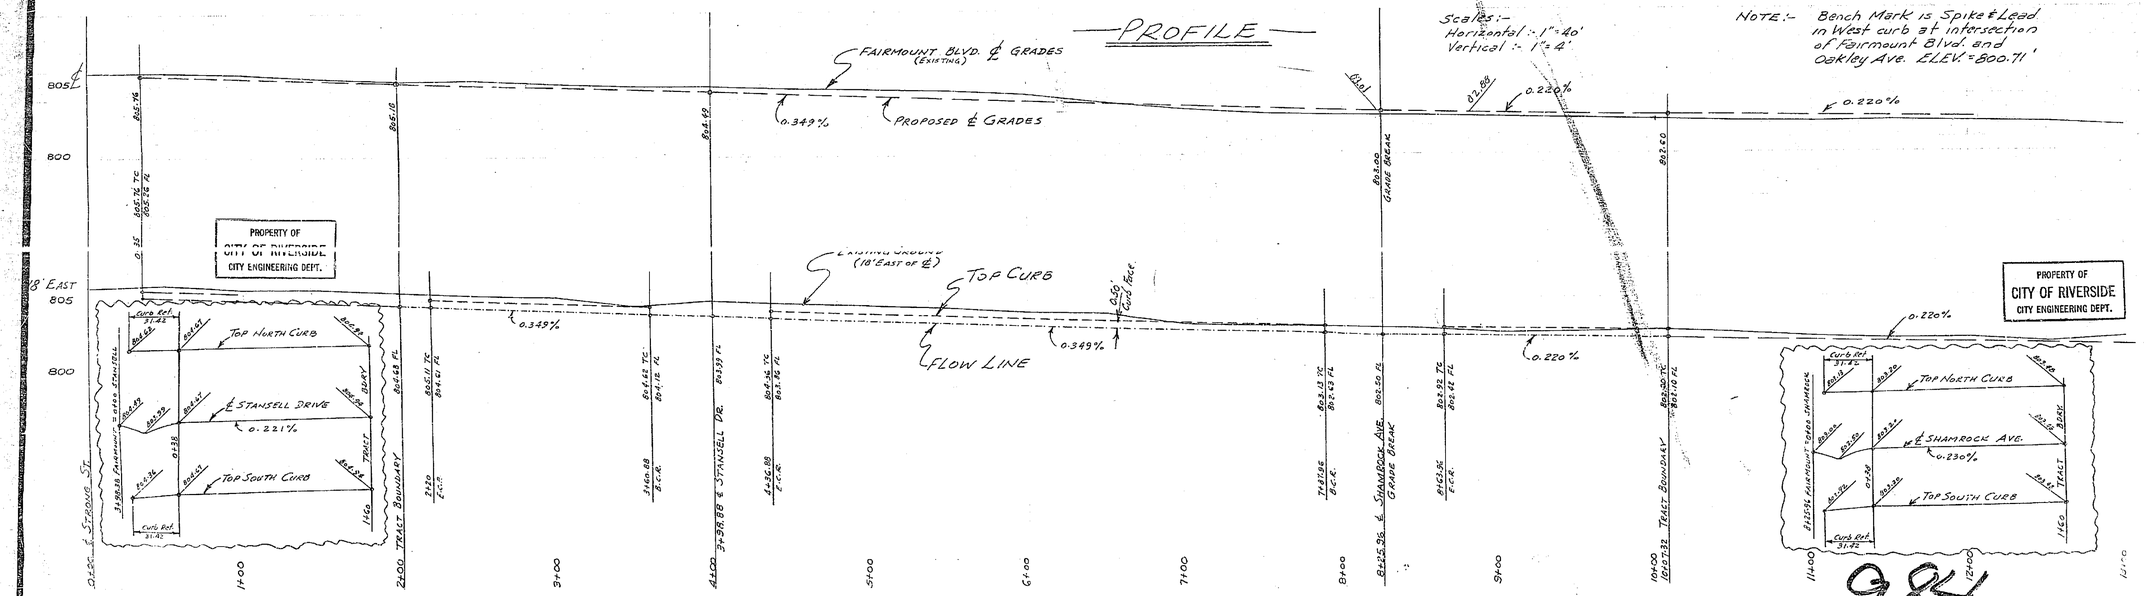

984