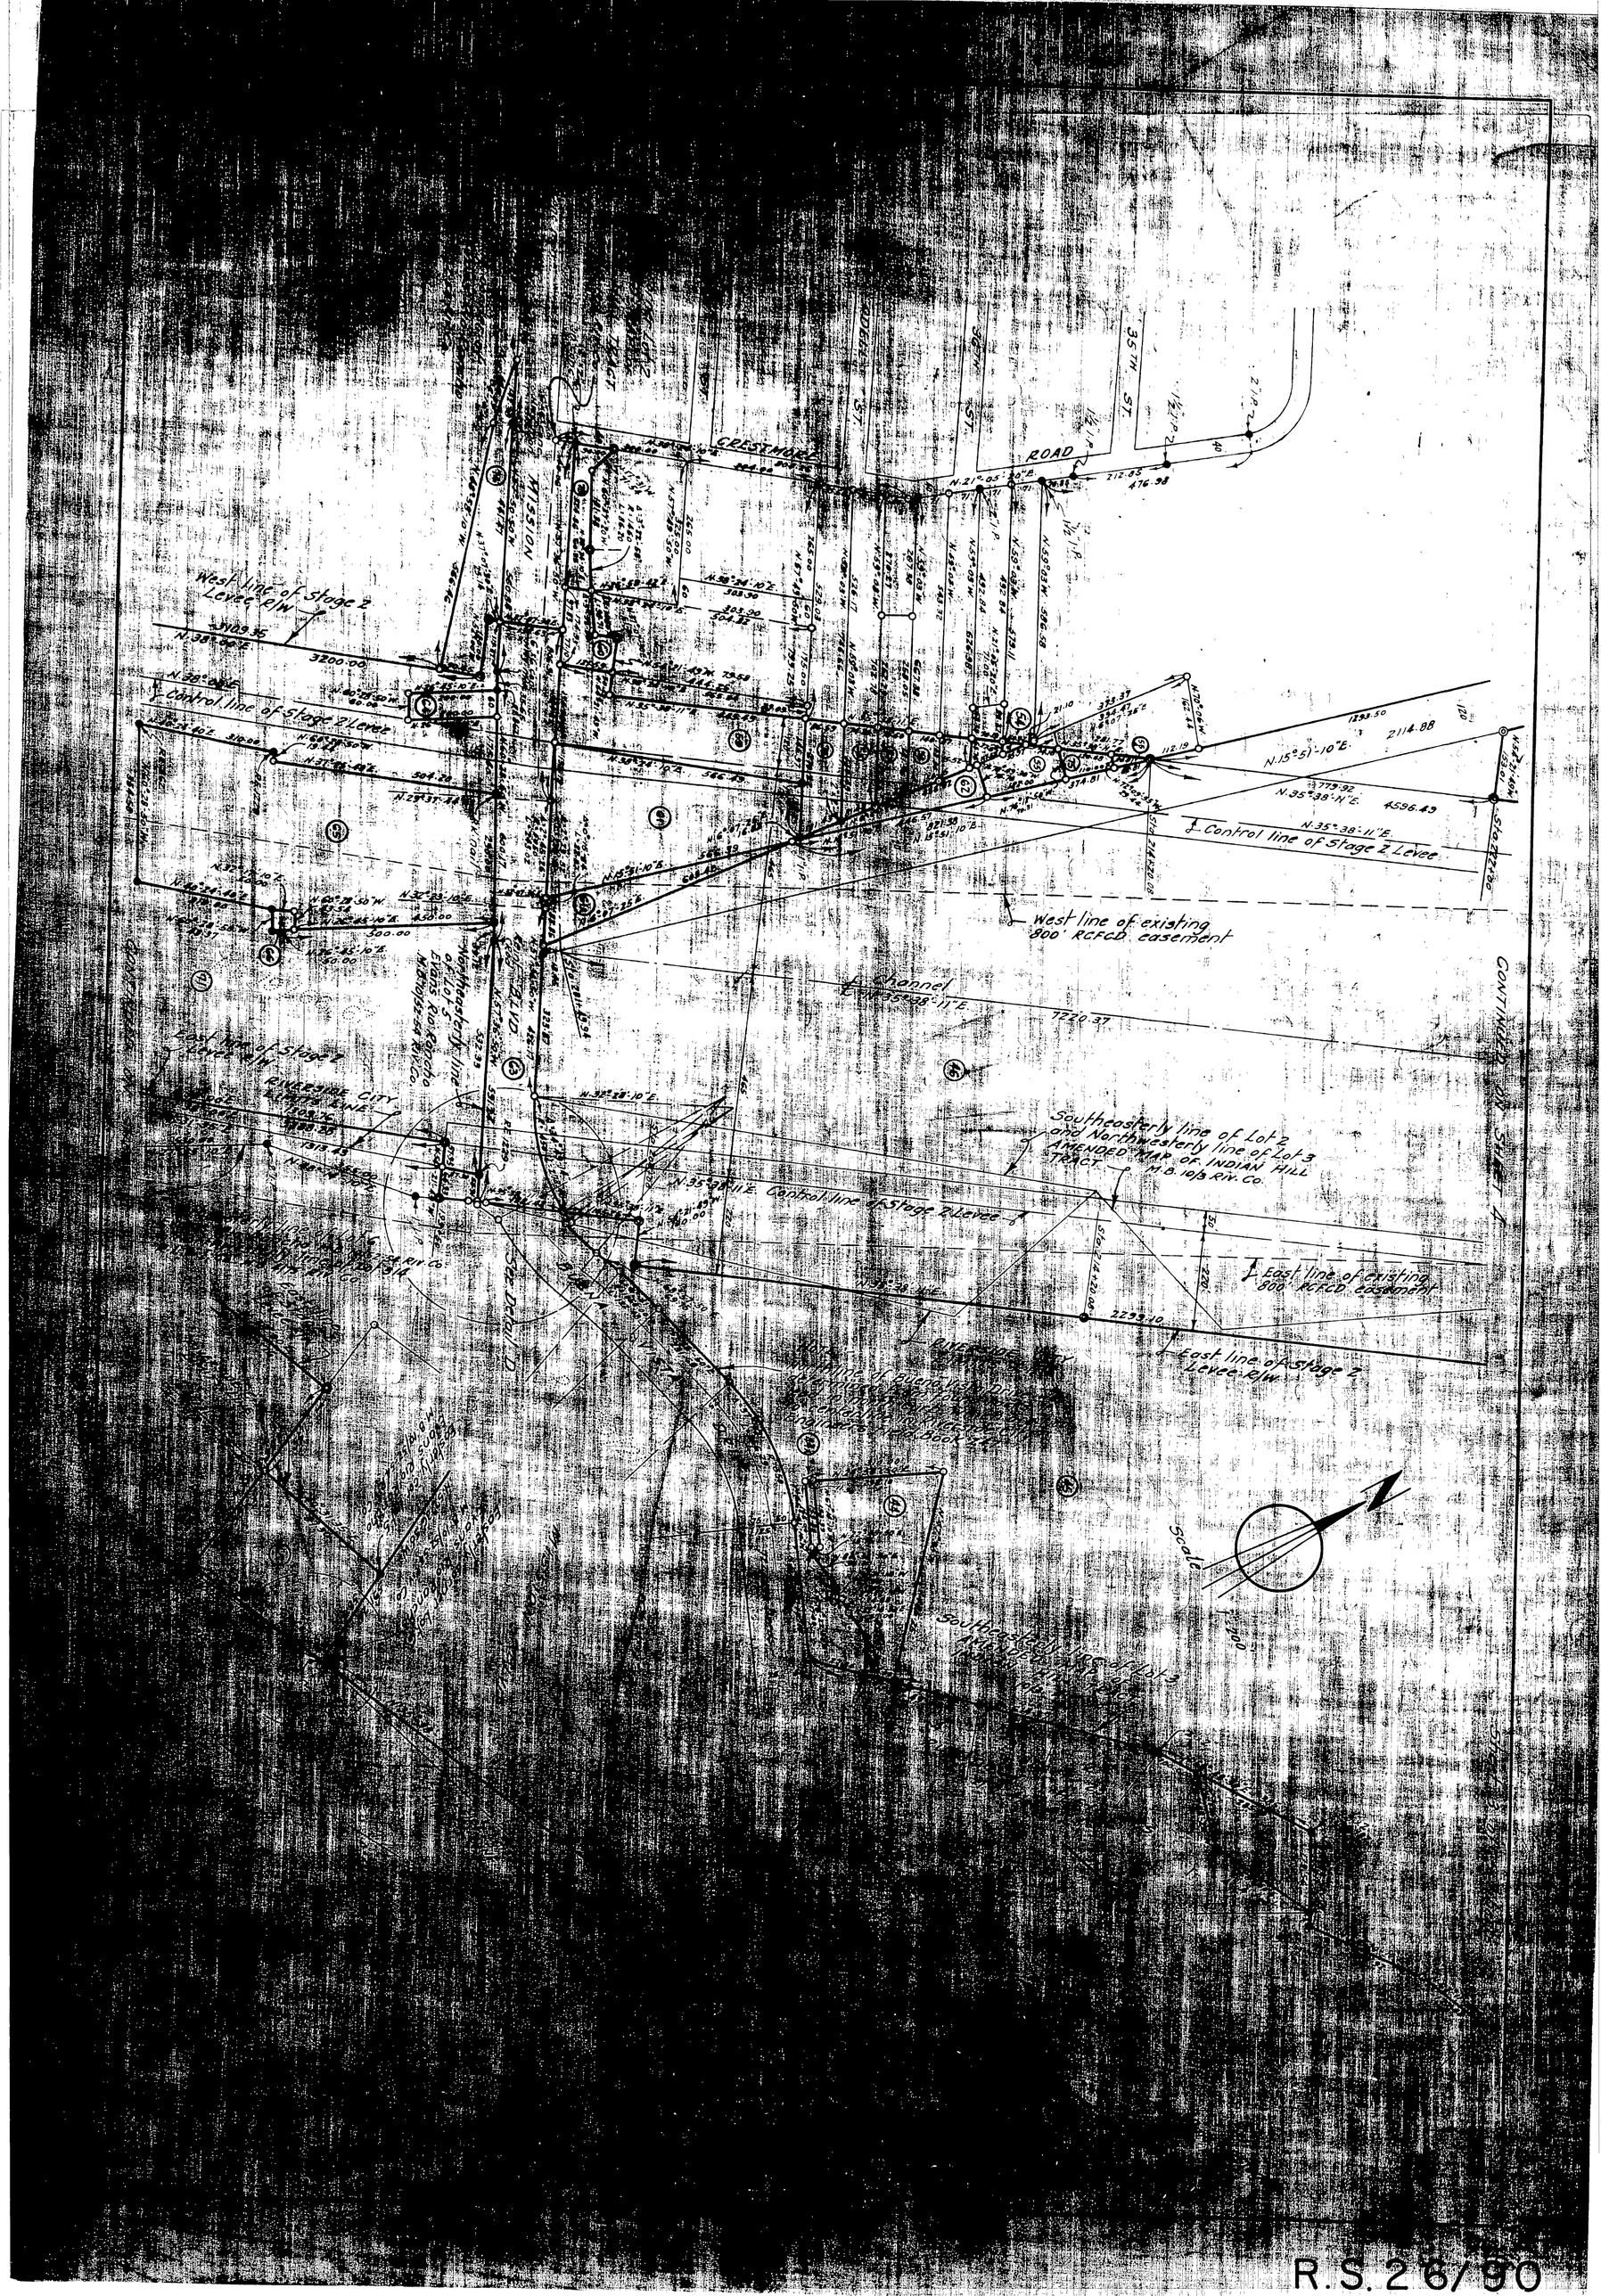

CRESTMORE ROAD
MISSION
West line of Stage 2 Levee R/W
Control line of Stage 2 Levee
West line of existing 800' RCFCD easement
Channel
Southeasterly line of Lot 2 and Northwesterly line of Lot 3 AMENDED MAP OF INDIAN HILL TRACT M.B. 10/3 Riv. Co.
East line of existing 800' RCFCD easement
East line of Stage 2 Levee R/W
Scale
CONTINUED ON SHEET 4

R.S. 26/90

R. S. 26/9

Sheet 4 of 5 Sheets

REDWOOD DRIVE

CONTINUED ON SHEET 5

CONTINUED ON SHEET 3

S.W. corner of Lot J
AMENDED MAP OF INDIAN HILL TRACT
M.B. 10/3 RIV. CO.

Southwesterly line of Lot J

S/o 250+00

S/o 240+00

West line of Stage 2 Levee R/W

Control line of Stage 2 Levee

West line of existing 300' RCFCD easement

Control line of Stage 2 Levee

Base line of Stage 2 Levee R/W

EXISTING LEVEE R/W

RCFCD

CITY LIMITS

RIVERSIDE LIMITS

Chord

Tangent

Concrete

Nail

TAGGART TRACT
M.B. 9/116 RIV. CO.
LOT 4

1/2" I.P.

2" I.P.

N 52°36'40" W 616.63

N 52°36'40" W 239.31

N 35°38'11" E 3979.07

1155.63

N 35°38'11" E 7220.37

N 35°38'11" E 4596.49

N 35°38'11" E 3816.87

N 35°38'11" E 3576.18

N 35°38'11" E 1191.85

N 35°38'11" E 1039.13

N 35°38'11" E 934.01

N 35°38'11" E 800.00

N 35°38'11" E 120.00

N 35°38'11" E 3251.85

N 28°27'20" E 106.81

867.23

1183.79

916.50

1465.34

N 32°36'40" W 239.31

N 32°36'40" W 236.10

N 32°36'40" W 400.00

N 32°36'40" W 361.00

N 32°36'40" W 360.00

N 32°36'40" W 360.00

N 32°36'40" W 360

Sheet 5 of 5 Sheets
Scale 1:200
Most Southerly corner of Lot 4 of The Alamo Tract M.B. 9/5 Riv. Co.
Easterly corner of Lot J
DETAIL A
Scale: 1"=100'
CRESTMORE
Northerly corner Lot J Amended Map of Indian Hill Tract M.B. 10/9 Riv. Co.
East line of existing 800' RCFCD easement
Southeasterly line of Lot J
Southeasterly line of Lot 1 of The Alamo Tract
LOT 4
Control line Riverside Levee Stage 1
See Detail A
East line of Stage 2 Levee R/W
Control line of Stage 2 Levee
West line of existing 800' RCFCD easement
RIVERSIDE CITY LIMITS LINE
West line of Stage 2 Levee R/W
South line of proposed State Highway R/W
CONTINUED ON SHEET 4
BELL AVE
CIUDAD ALVARADO
MEXICANA
LA RIVERA VISTA TRACT
EL RIO AVENIDO
HALL AVE
WALLACE ST
DETAIL B
Scale: 1"=50'
Southeasterly line of Lot A Northwesterly line of Lot 2 AMENDED MAP OF INDIAN HILL TRACT M.B. 10/9 Riv. Co.
See Detail B

R.S. 26/92