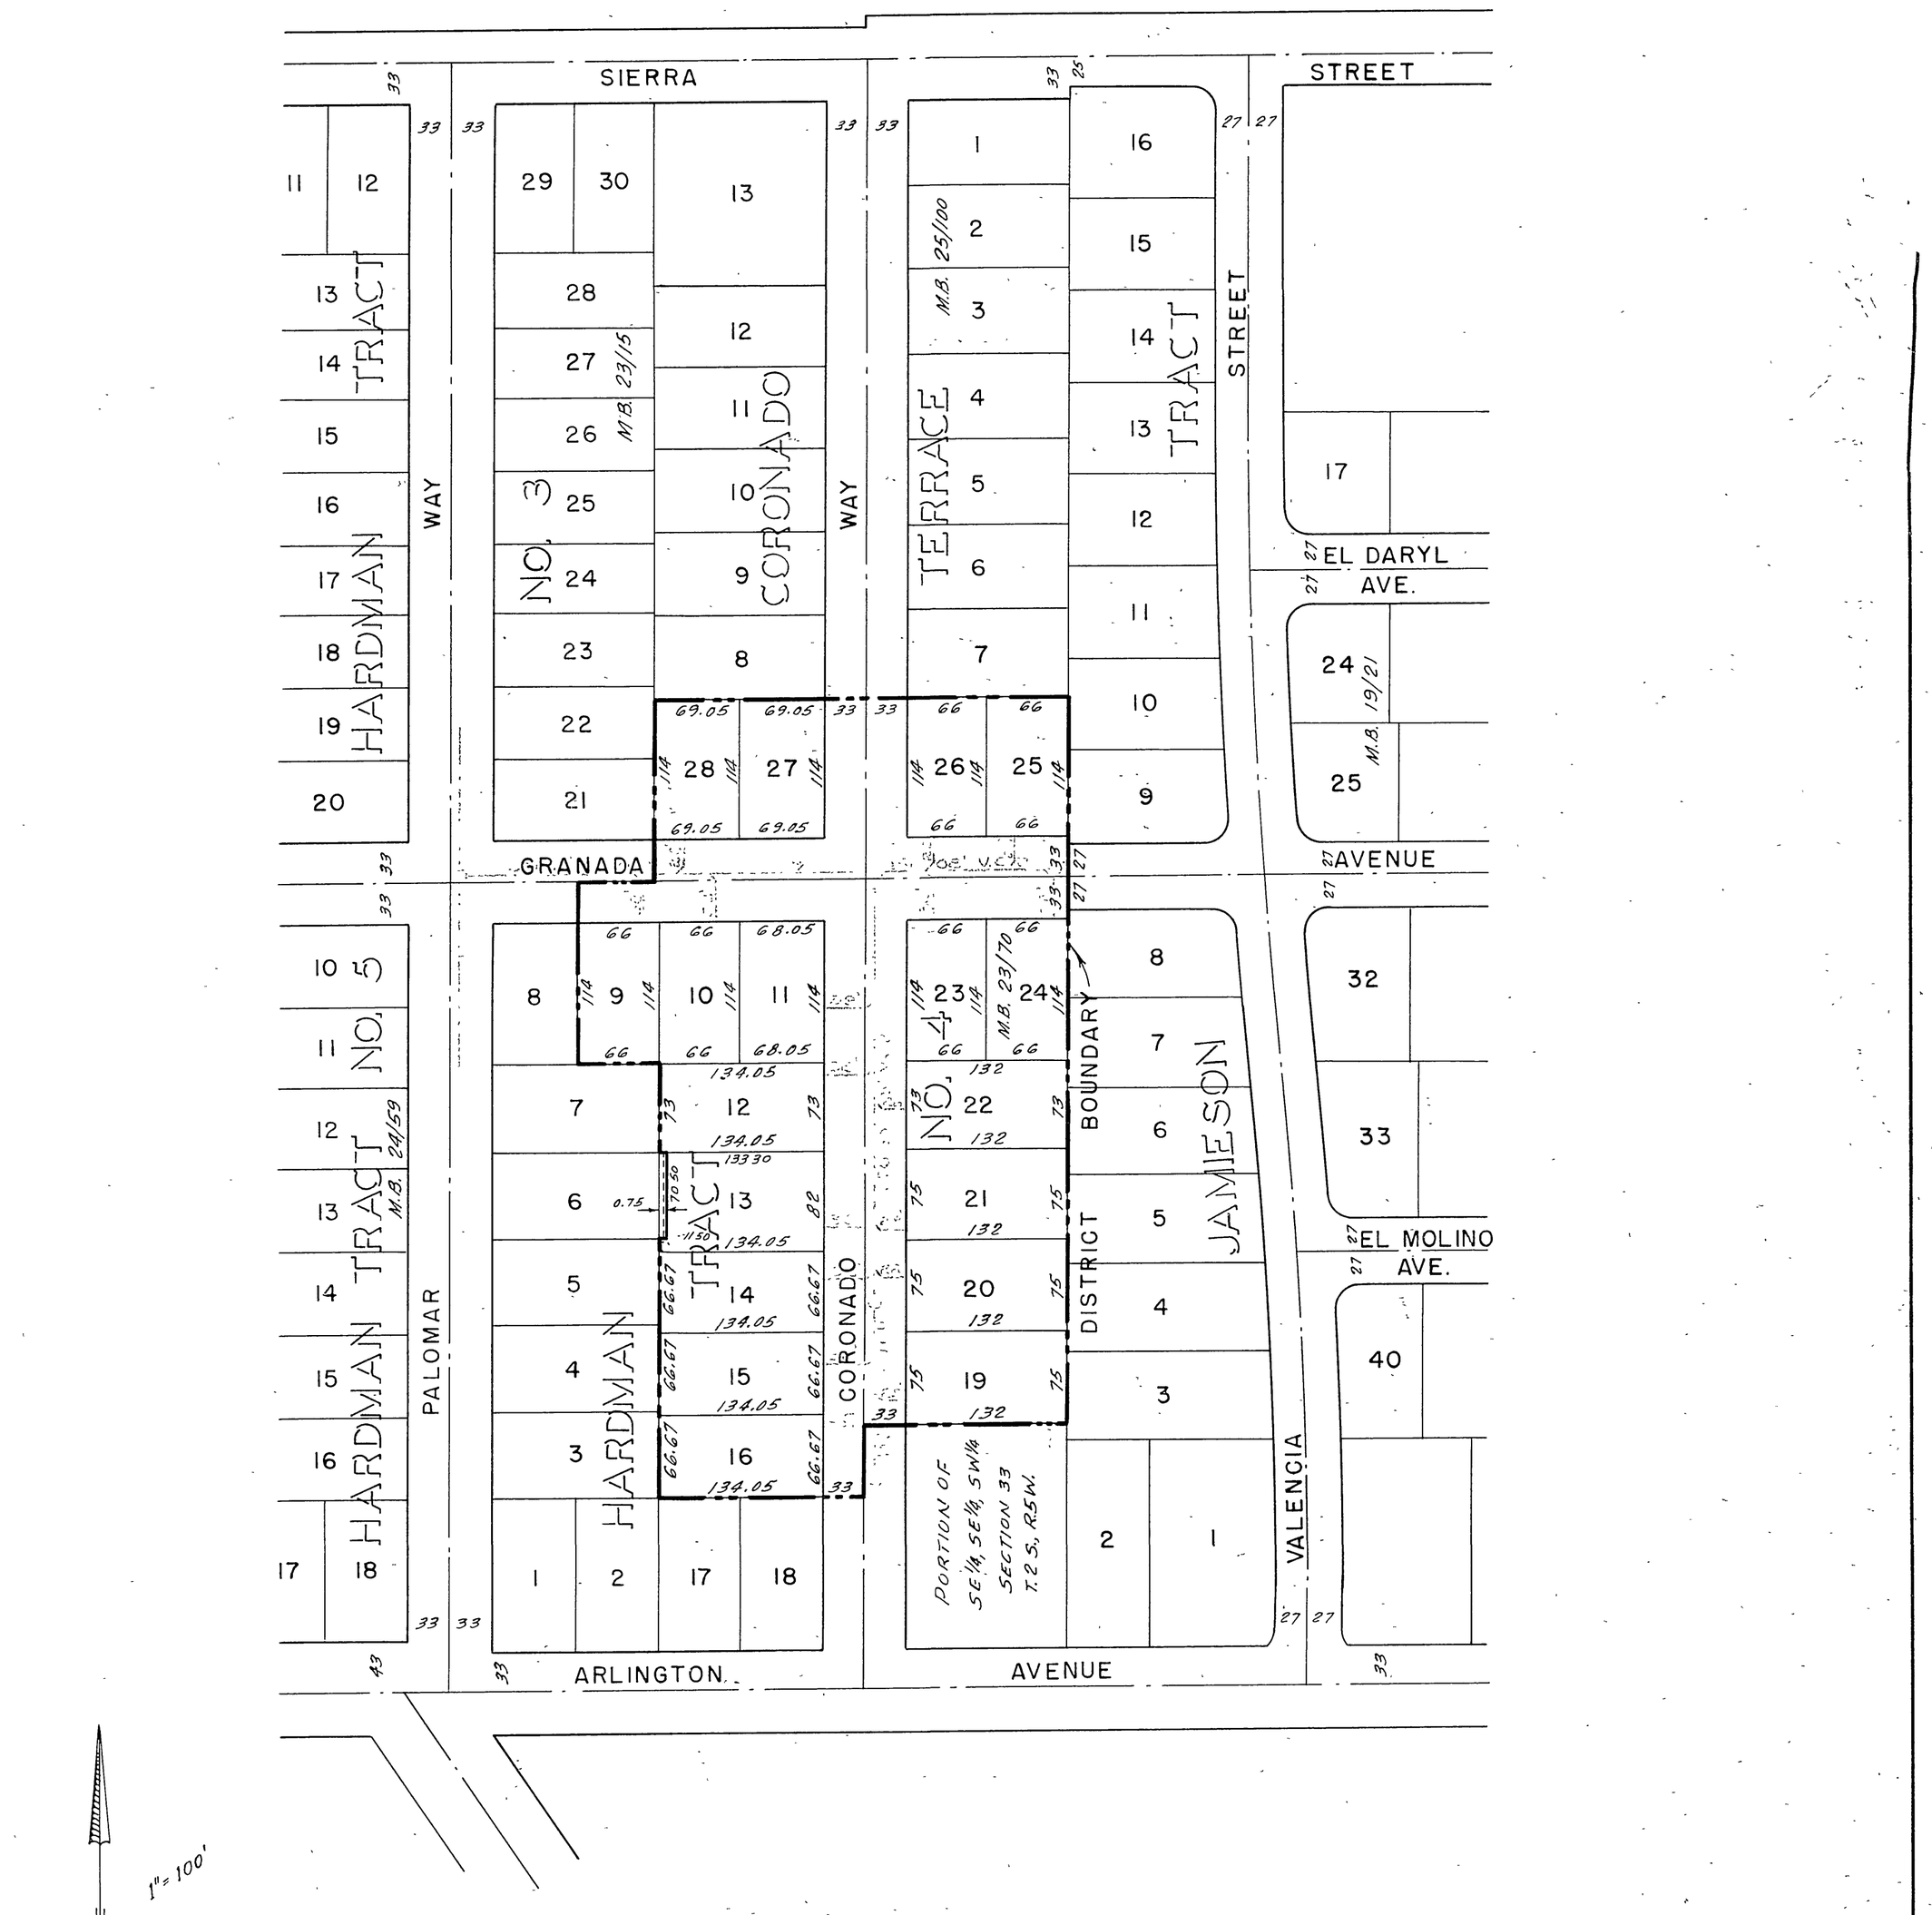

REVISIONS			CITY OF RIVERSIDE CALIFORNIA
MARK	DATE	DESCRIPTION	DEPARTMENT OF PUBLIC WORKS
			CORONADO WAY SANITARY SEWER DISTRICT
DESIGNED BY H.L.M.	CHECKED BY Ernest N. Webb RE. 9876	APPROVED BY	S-191
DRAWN BY H.L.M.		DIRECTOR OF PUBLIC WORKS	
RECOMMENDED BY ASSISTANT CITY ENGINEER		DATE	SHEET OF