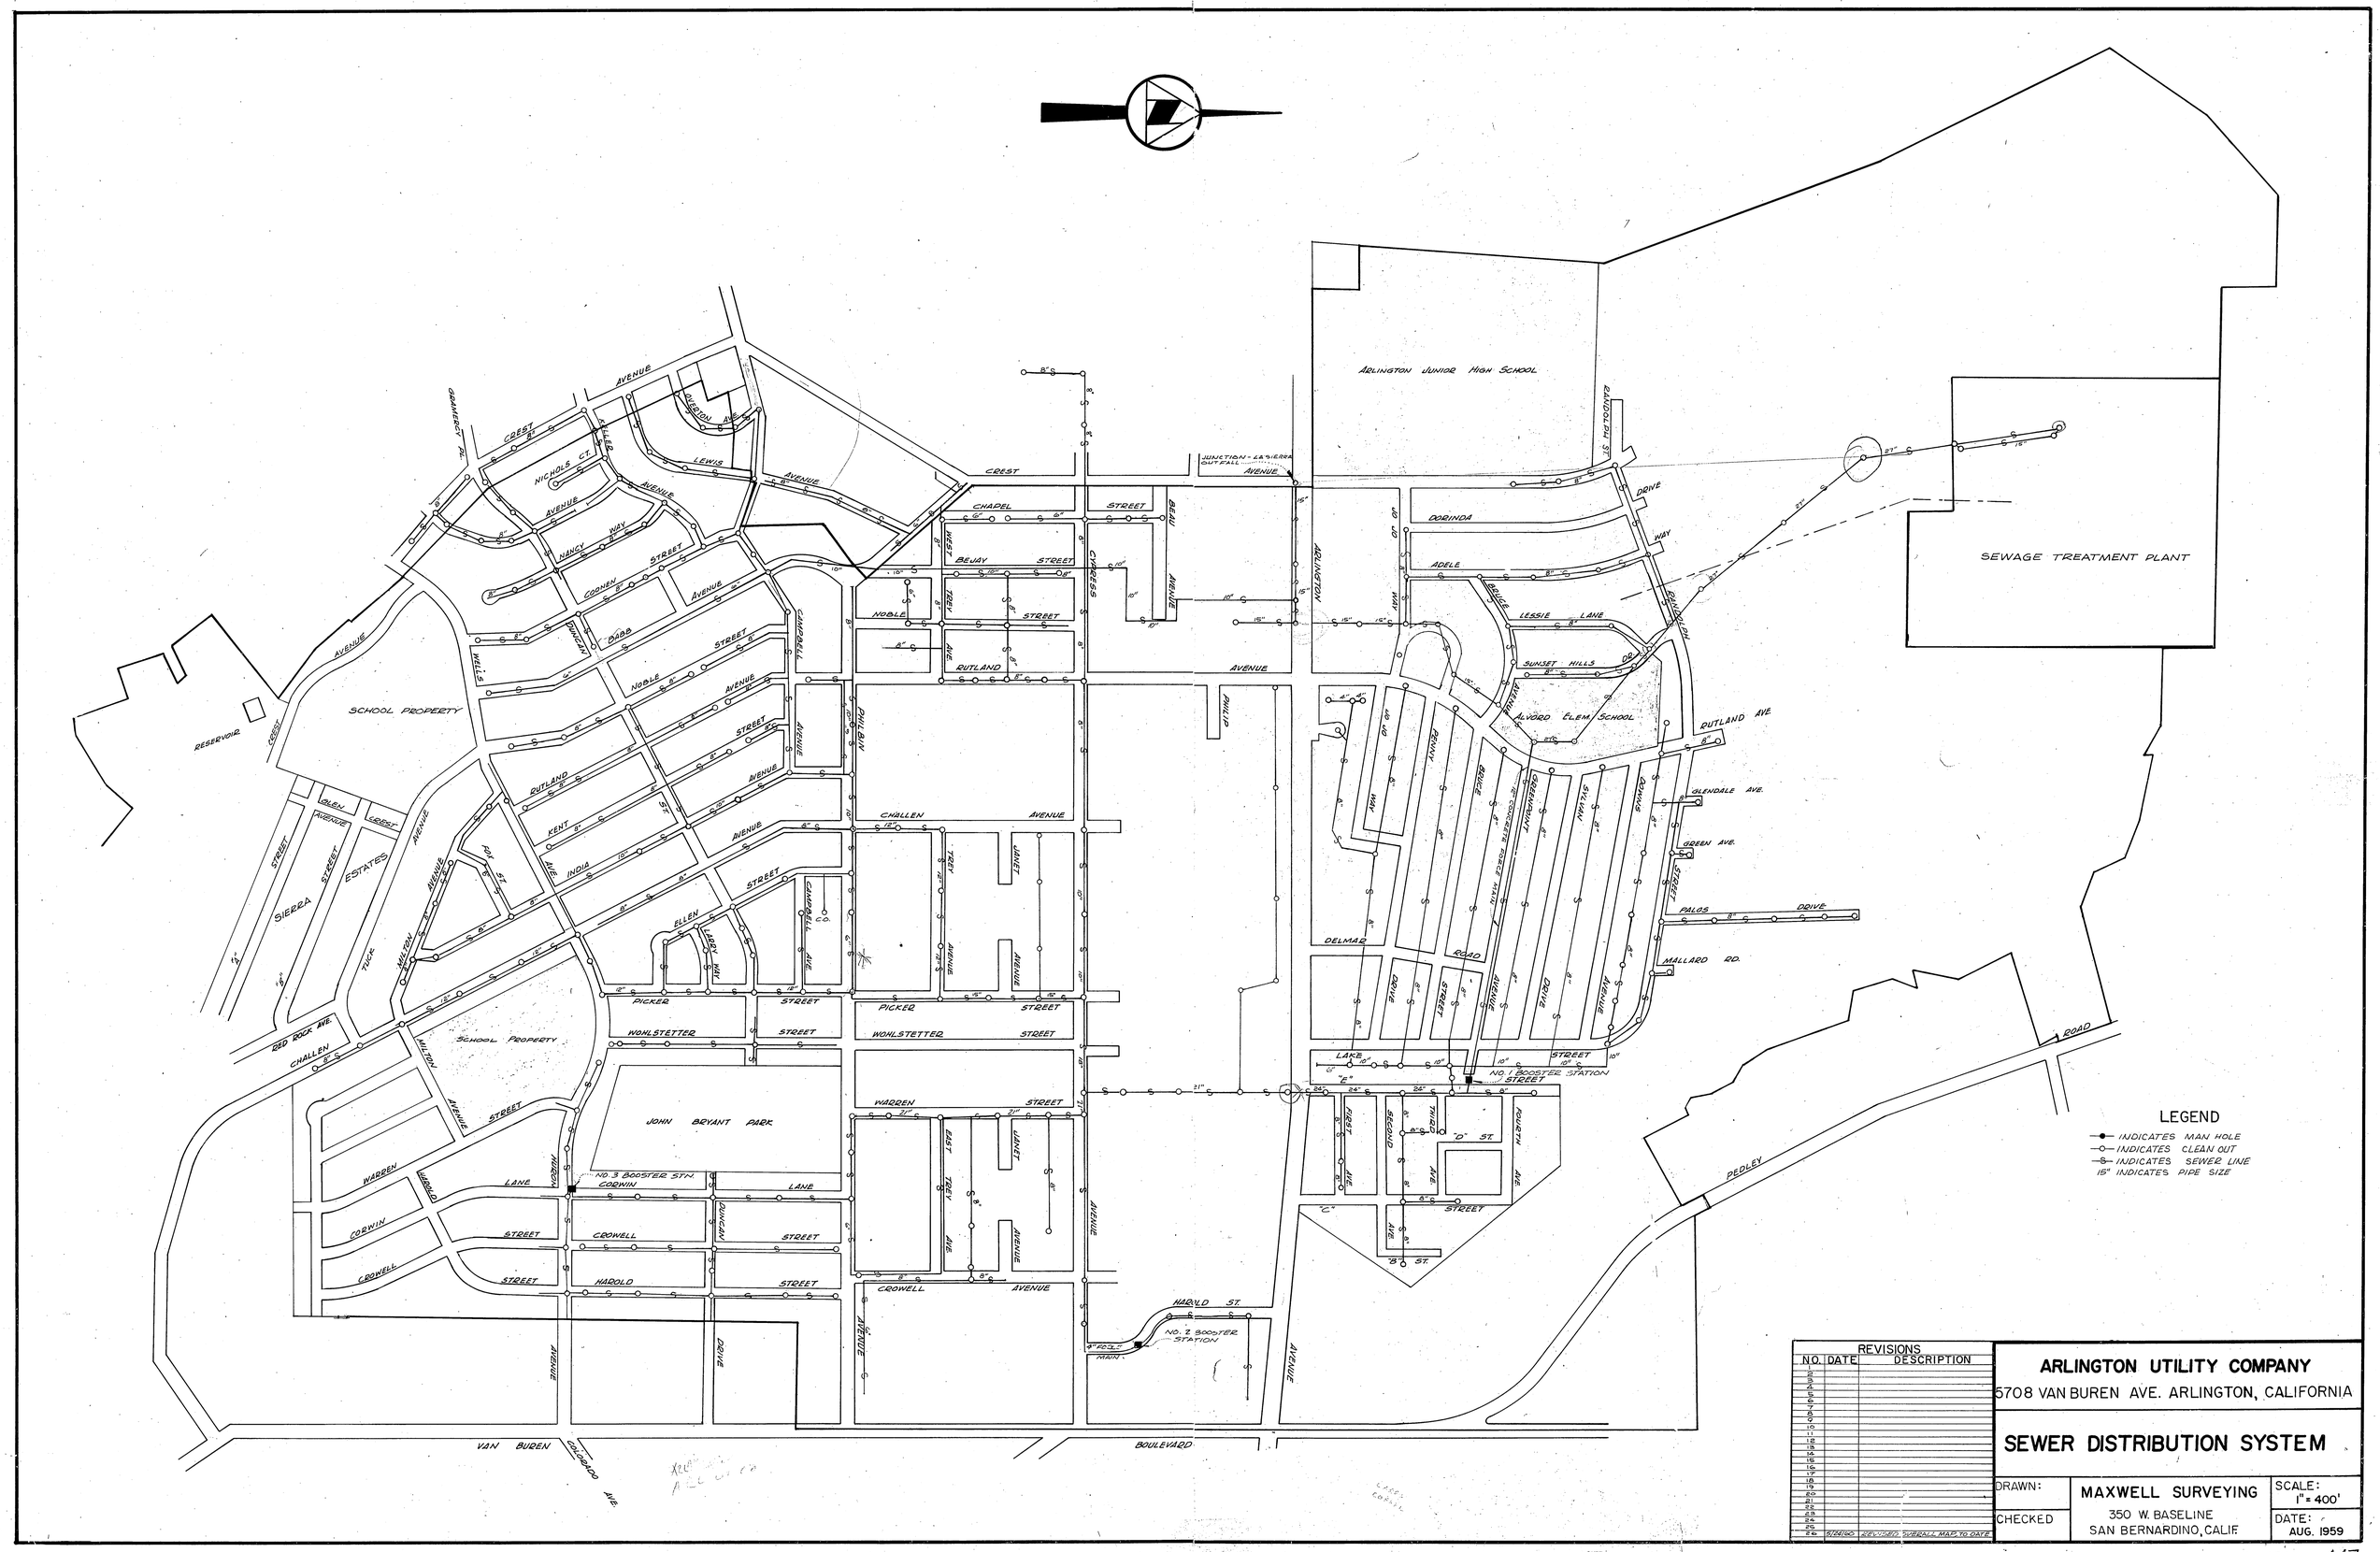

REVISIONS		
NO.	DATE	DESCRIPTION
1		
2		
26	5/24/60	REVISED OVERALL MAP TO DATE

ARLINGTON UTILITY COMPANY

5708 VAN BUREN AVE. ARLINGTON, CALIFORNIA

SEWER DISTRIBUTION SYSTEM

DRAWN:	MAXWELL SURVEYING 350 W. BASELINE SAN BERNARDINO, CALIF.	SCALE: 1" = 400'
CHECKED		DATE: AUG. 1959

5267 J.O. 436 E 447